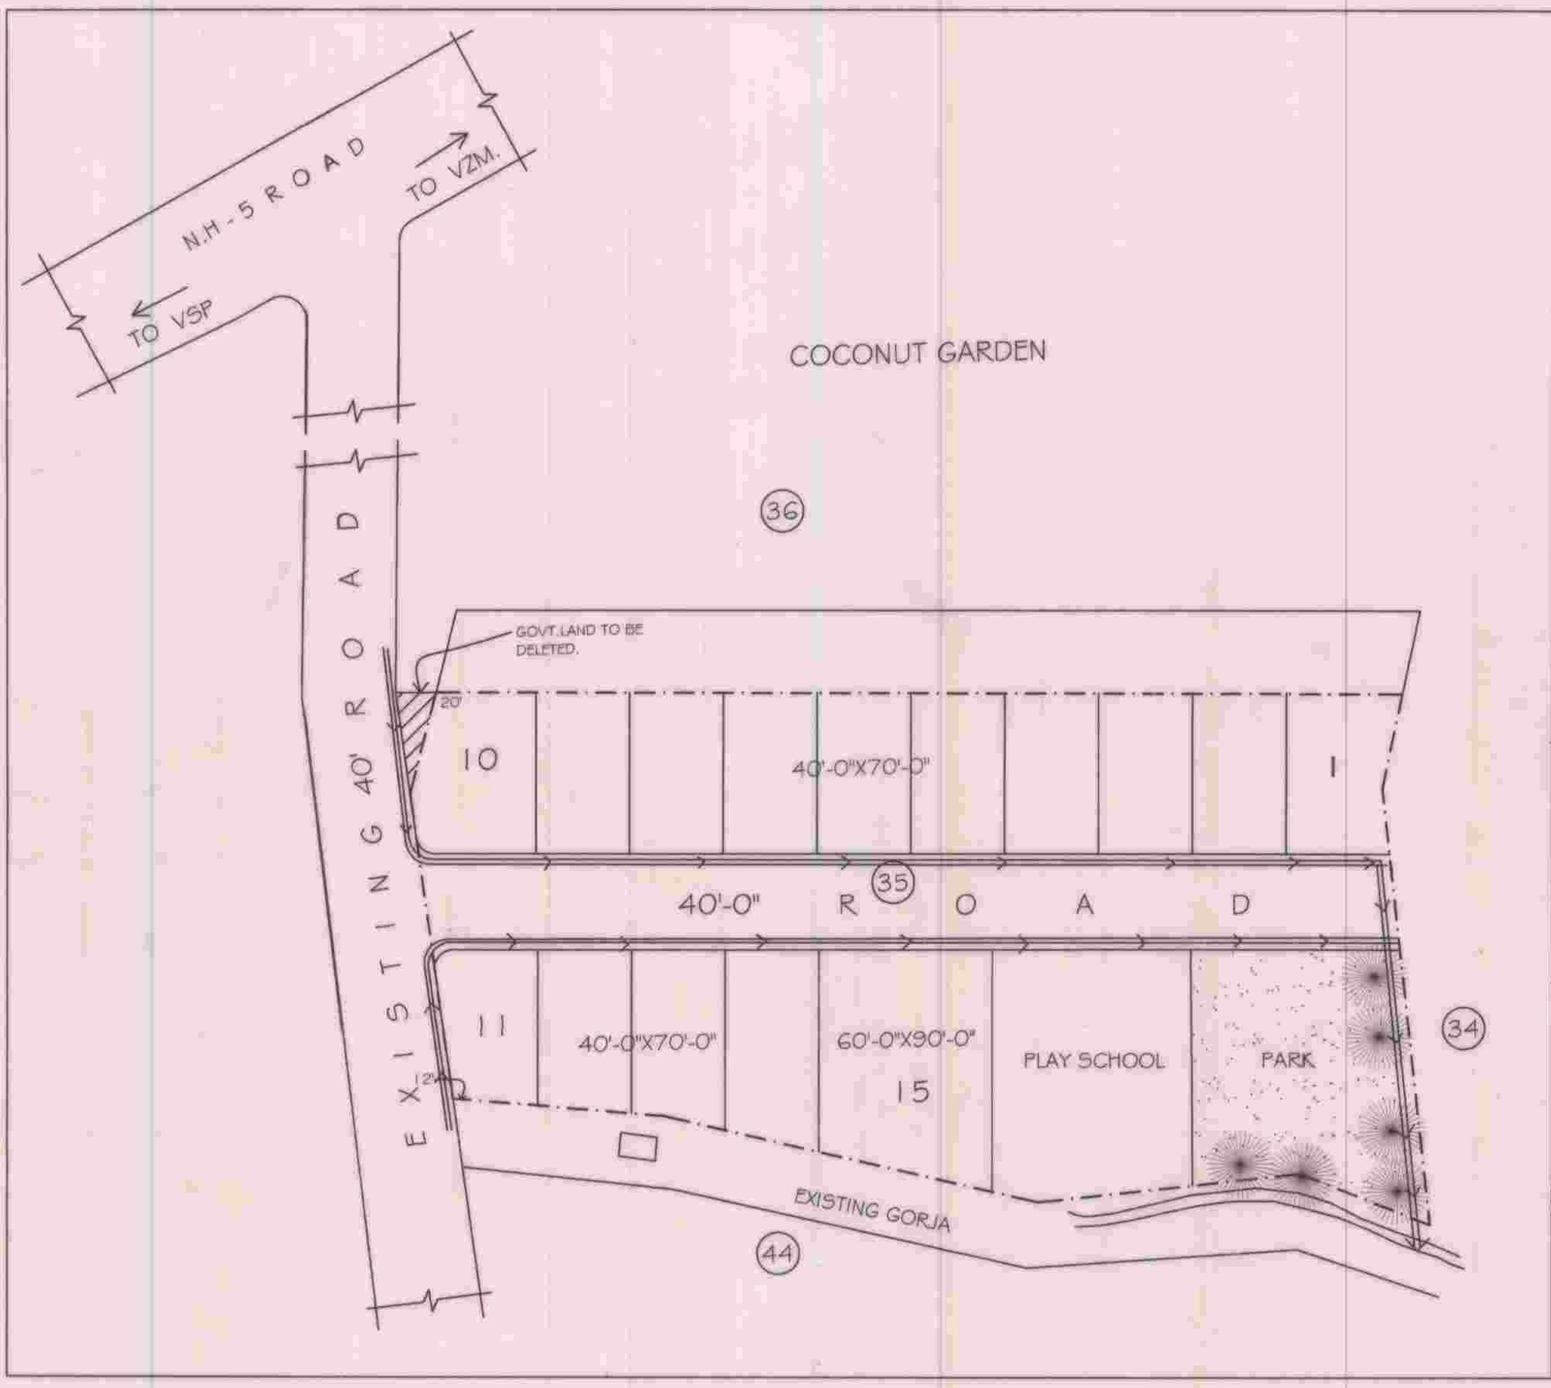

LAYOUT PLAN IN S.NO: 35/1 & 2
OF YENDADA VILLAGE, CHINAGADILI (M),
VISAKHAPATNAM DT.

Belongs to : Sri.K.PANDURANGA RAO & OTHERS.

LAND USE ANALYSIS :

S.no	Description	Extent in Acs-cts	%
1.	PLOTTED AREA	1.23	60.29 %
2.	ROADS AREA	0.39	19.13 %
3.	PLAY SCHOOL	0.20	9.80 %
4.	OPEN SPACE	0.22	10.78 %
	TOTAL	2 -04	100.00 %

PLOT DETAILS

S.No	SIIZE OF PLOT	EXTENT	NO.OF PLOTS
1	40'-0" X 70'-0"	311.11 Sq.yds	14 nos.
2	60'-0" X 90'-0"	600.00 Sy.yds	1 no.
	TOTAL		15 NOS.

PROP.LAYOUT BOUNDARY

SCALE : 1" = 66'0"
FILE R.C.NO: 1601/2002 - G3
L.P. NO: 18/06
(R.B.L.P. NO: 5/2005)

NORTH

A.D.M 24/12/05

Chief Urban Planner 27/12/05

Asst. Planning Officer 26/12

Planning Officer 27/12/05

VICE CHAIRMAN

VISAKHAPATNAM URBAN
DEVELOPMENT AUTHORITY