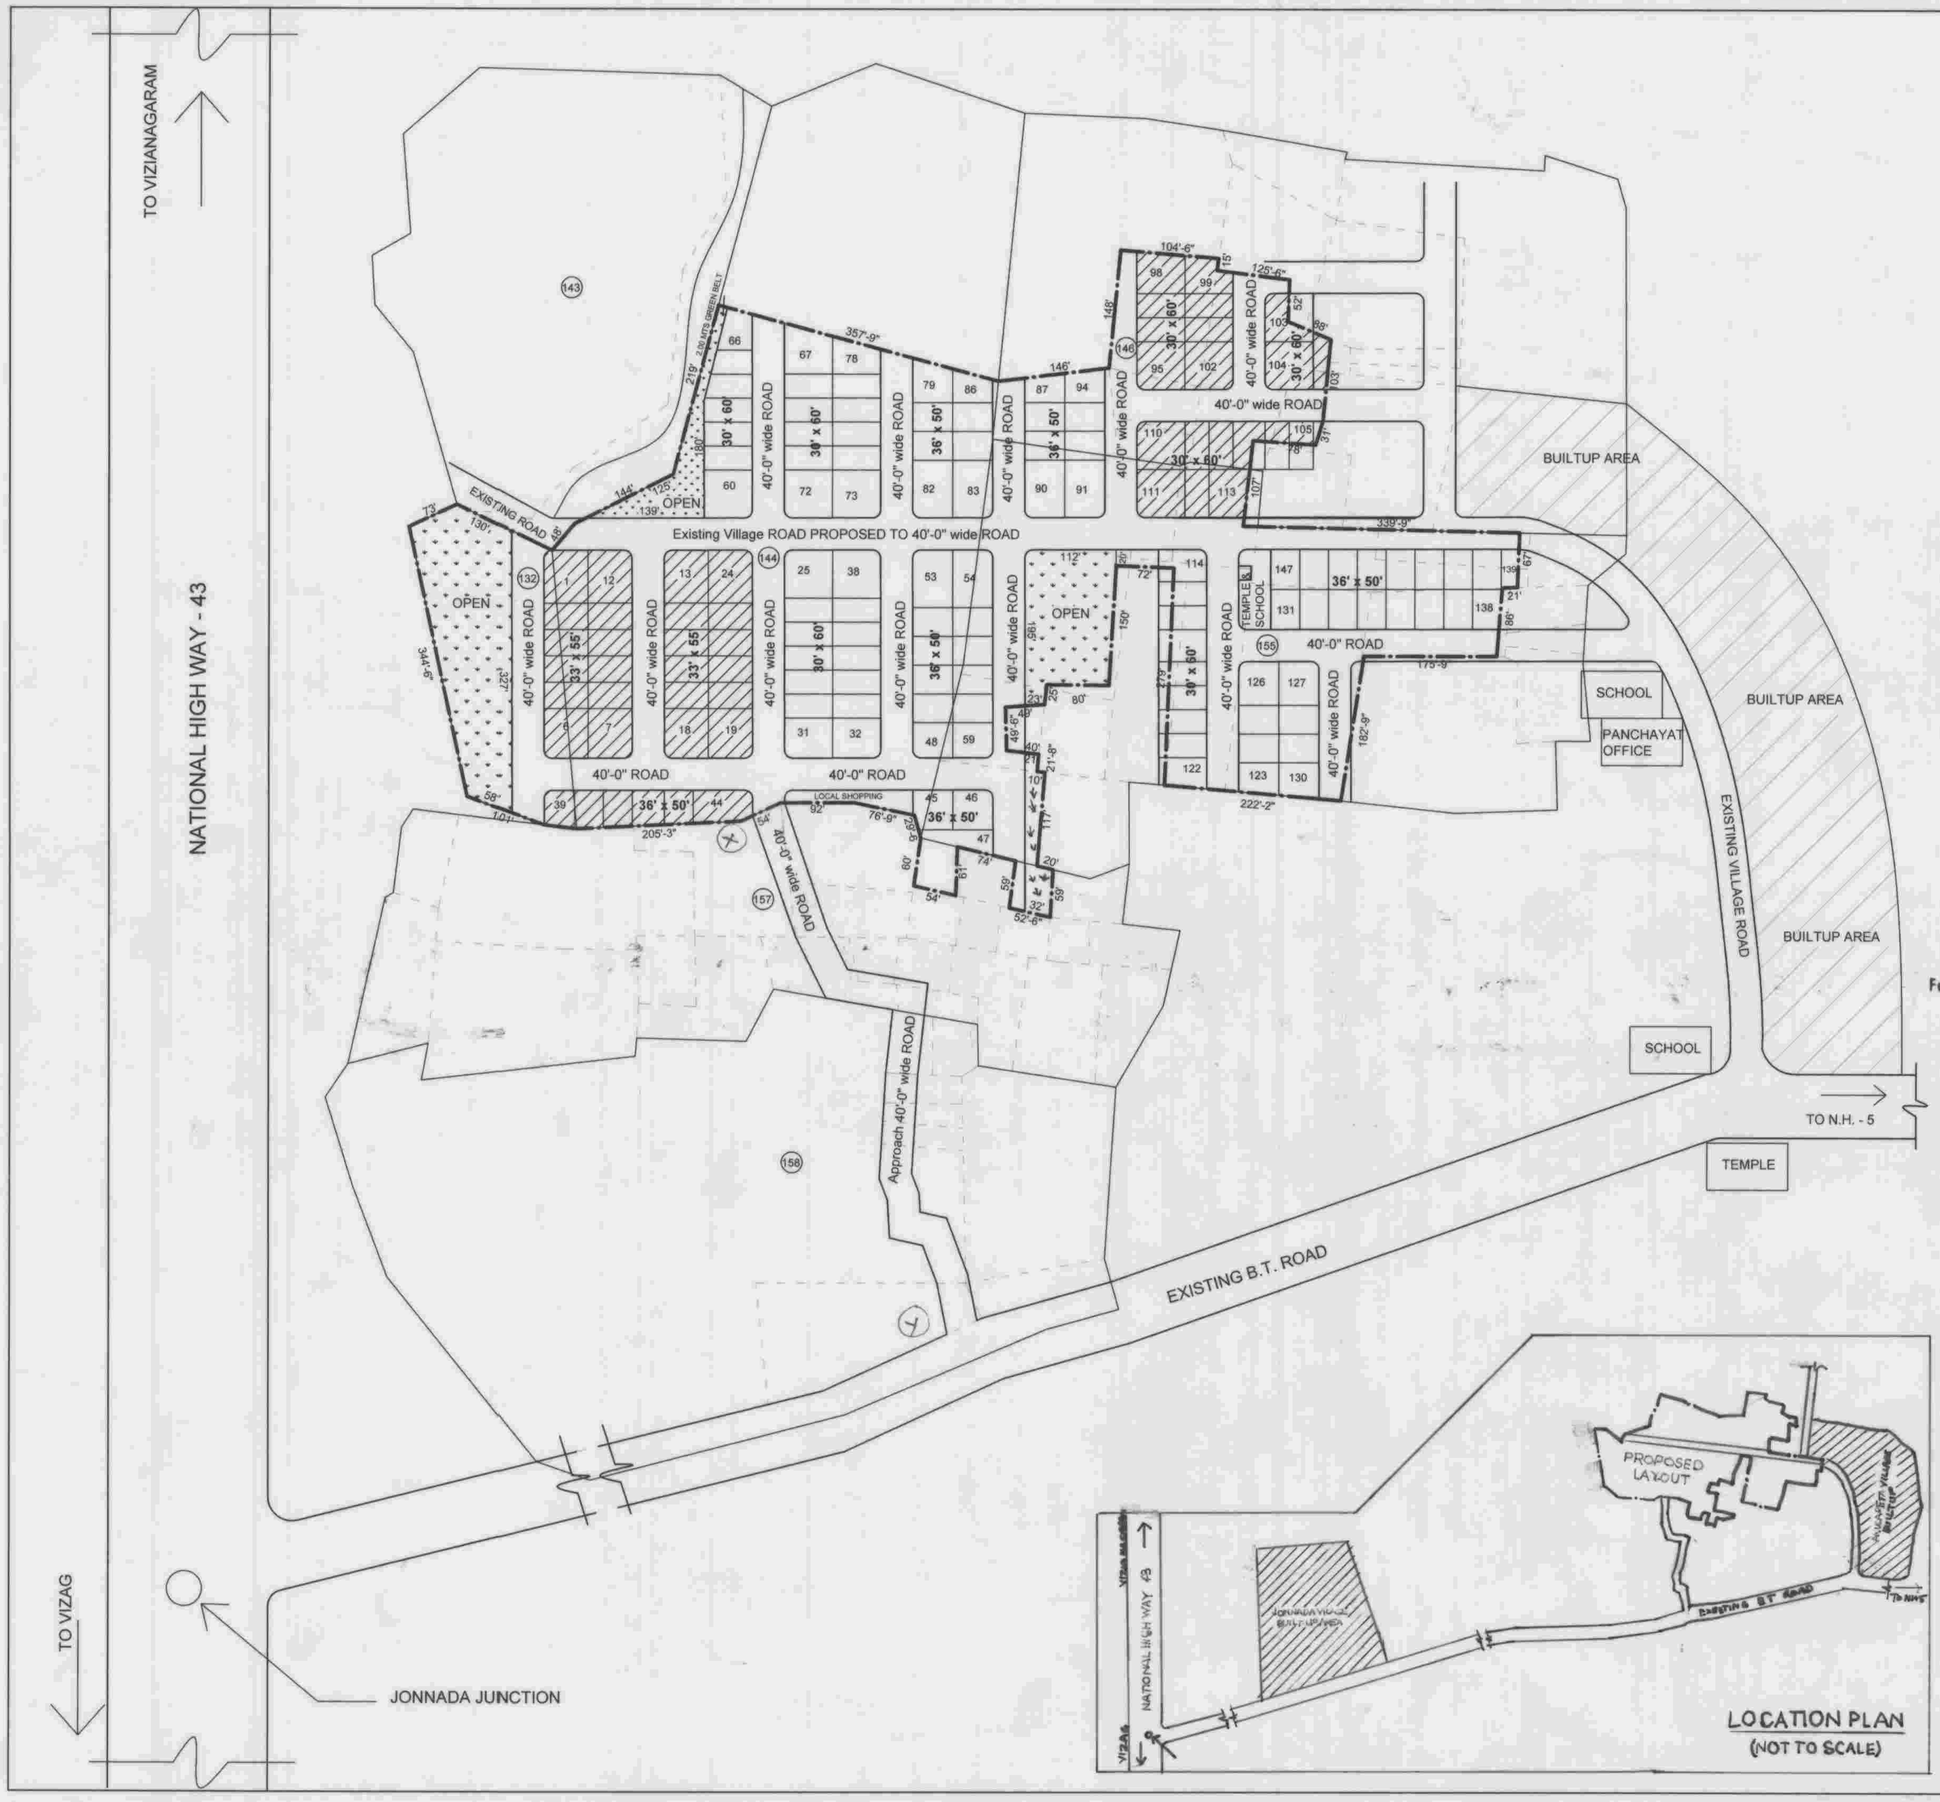

PROPOSED LAYOUT
IN S.Nos: 132p, 144p, 146p & 155p OF JONNADA VILLAGE, VIZIANAGARAM DISTRICT.

"ANJALI NAGAR"

BELONGS TO: M/S. SUKHIBHAVA REAL ESTATES PVT. LTD.

LAND USE ANALYSIS :-

SL.NO.	DESCRIPTION	EXTENT ACS.-CTS.	PERCENTAGE
1.	PLOTTED AREA	7-30	52.90 %
2.	Local shopping & school	0-15	1.09 %
2.	ROADS AREA	4-97	36.01%
3.	OPEN SPACE AREA	1-38	10.00%
	TOTAL AREA	13-80	100.00 %

PLOTS DETAIL :-

SL.NO.	PLOT SIZE / AREA in sq. yds.		NO. OF PLOTS
1.	33' x 55'	201.67	24
2.	36' x 50'	200.00	62
3.	30' x 60'	200.00	61
TOTAL NO. OF PLOTS			147

SCALE : 1" =132'-0"

NORTH

LAY-OUT BOUNDARY

For Sukhibhava Real Estates (P) Ltd.
Managing Director
Owner's Sign.

K. KAMARAJU
B.E., MIE, FIV.,
Structural Engineer
licenced Engineer
Muncipal Corporation,
VISAKHAPATNAM.
Licensed Surveyor

FILE R.C.No: 11145 /07 / L2

L.P.No: 18 / 2008

PLOTS MORTGAGED TO VUDA - 49 nos
PLOT NOS: 1 to 24, 39 to 44 & 95 to 113
Extent: Acs. 2-61 cts.

17/3/08
S/D'man

18/3
CHIEF URBAN PLANNER

17/03/08
ASST. PLANNING OFFICER

VICE-CHAIRMAN 17/3

VISAKHAPATNAM URBAN DEVELOPMENT AUTHORITY