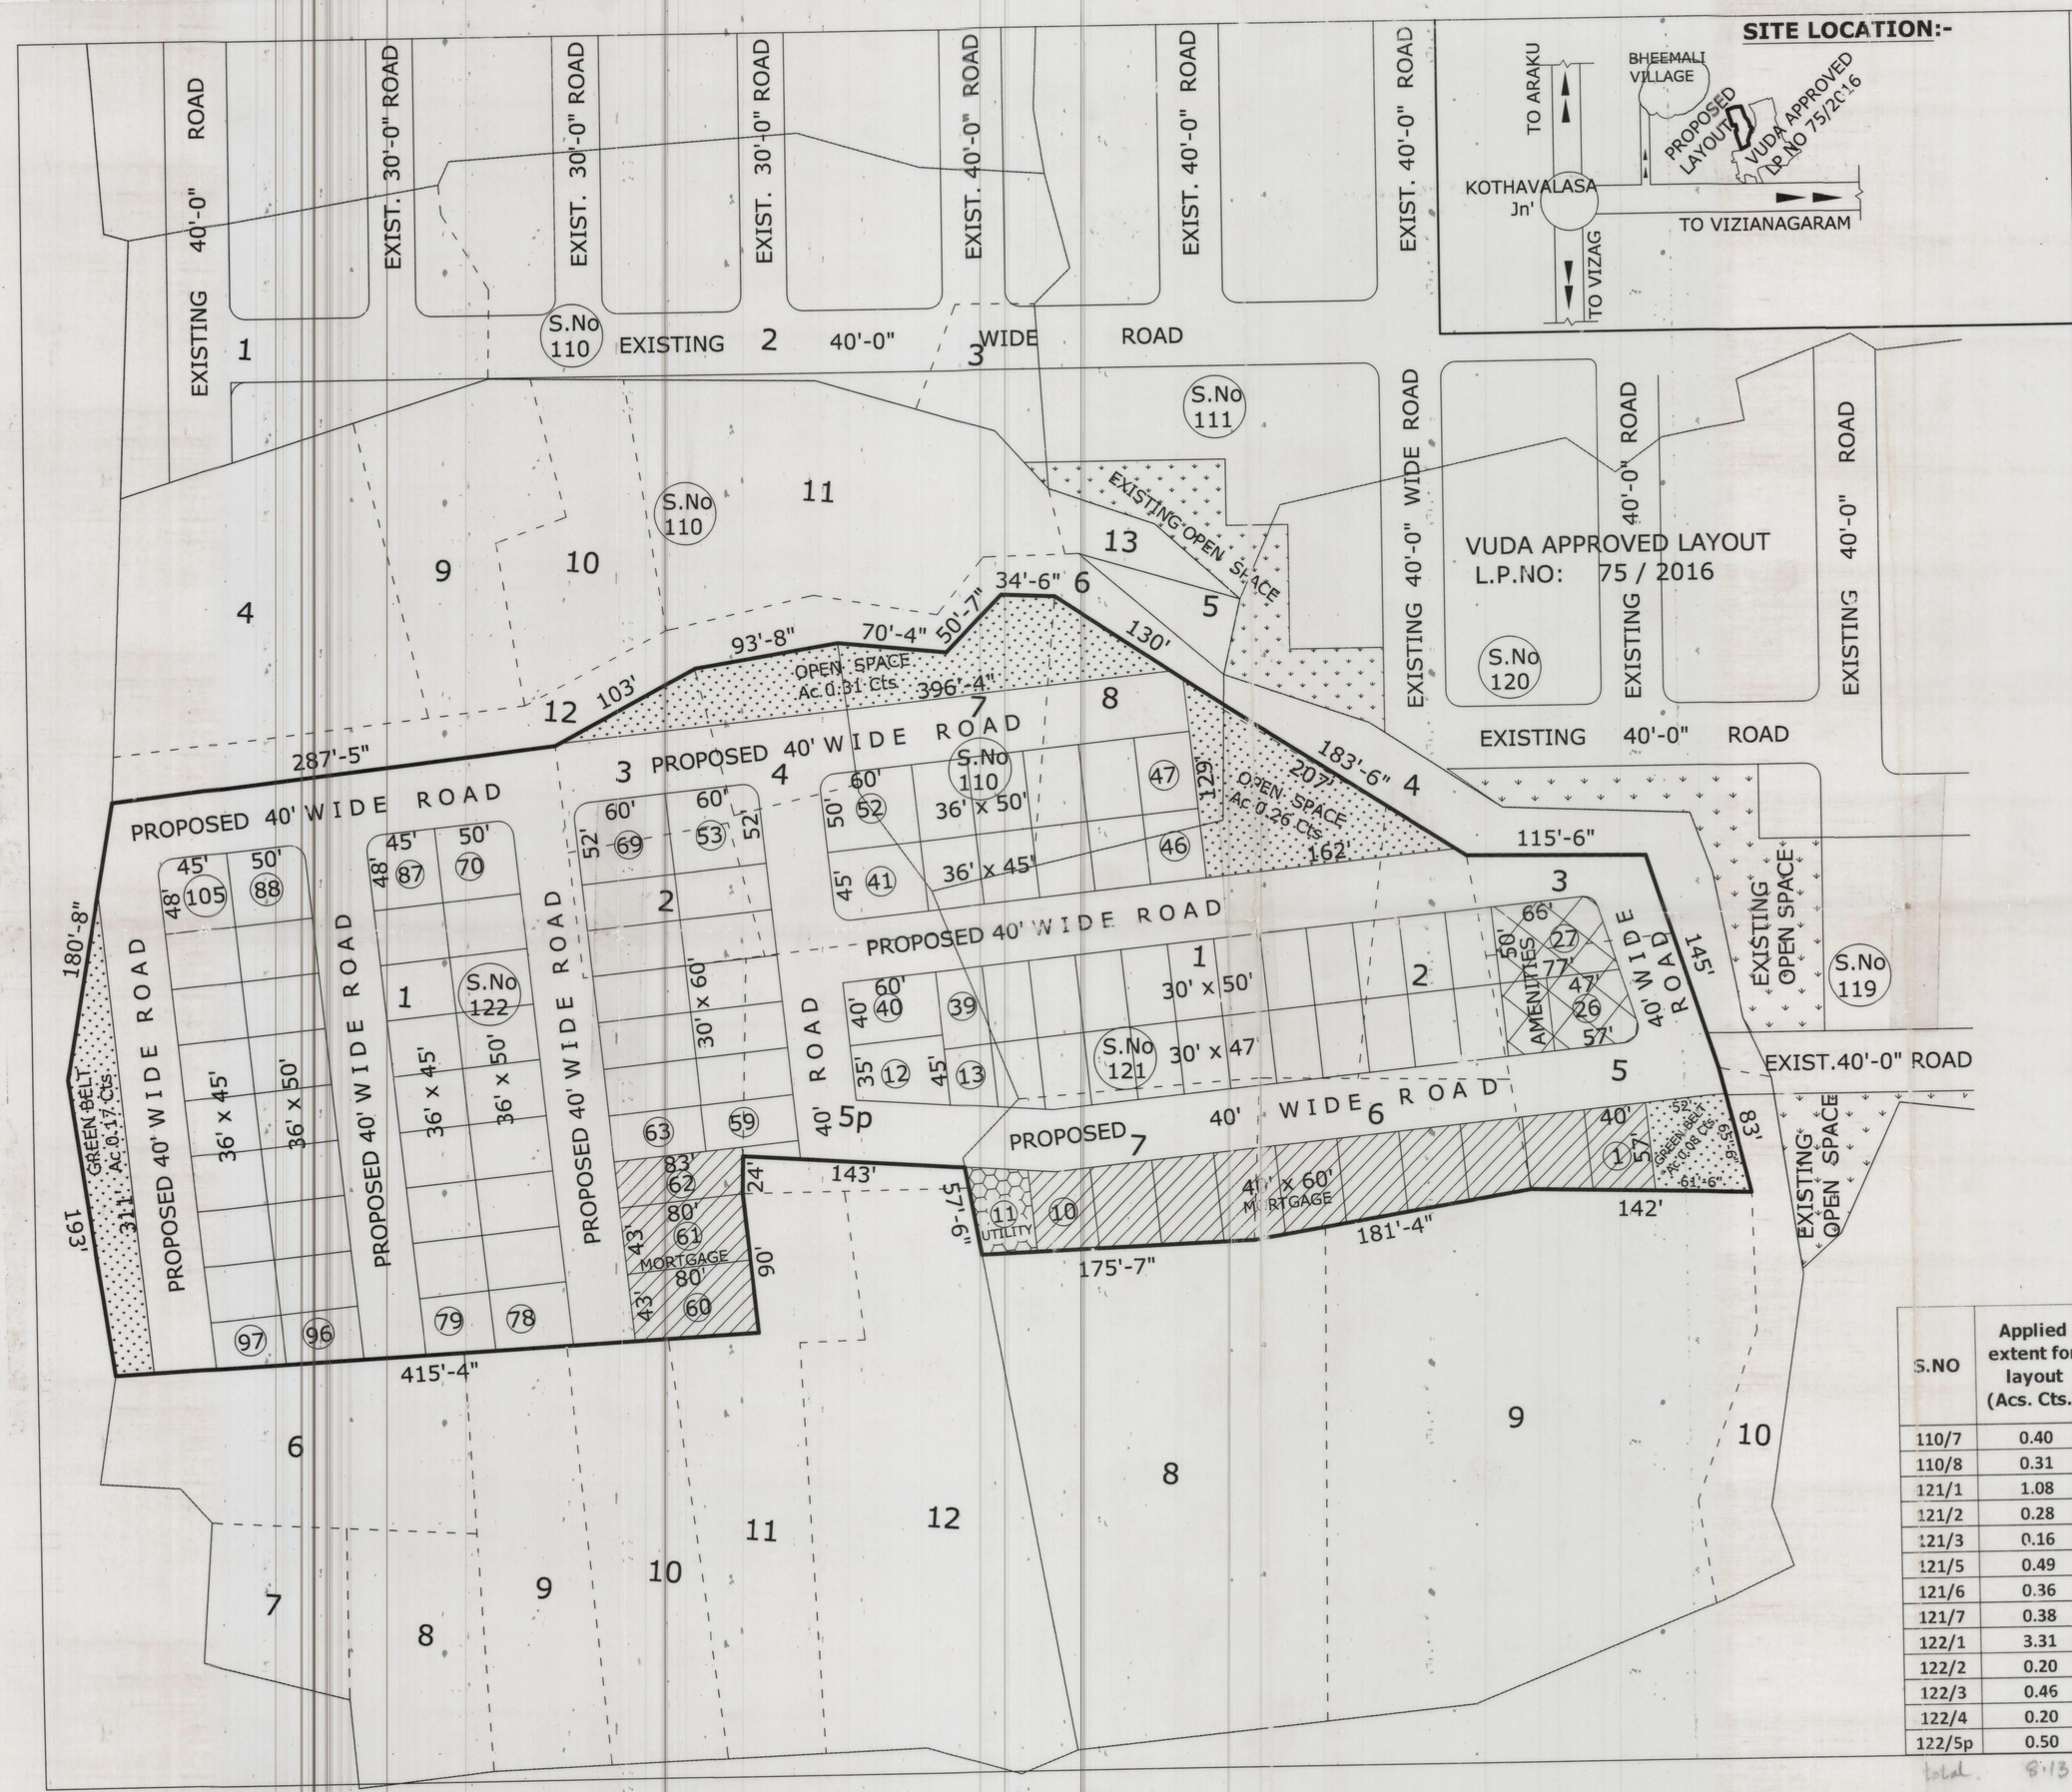

S.NO	Applied extent for layout (Acs. Cts.)
110/7	0.40
110/8	0.31
121/1	1.08
121/2	0.28
121/3	0.16
121/5	0.49
121/6	0.36
121/7	0.38
122/1	3.31
122/2	0.20
122/3	0.46
122/4	0.20
122/5p	0.50
total	8.13

PROPOSED LAYOUT PLAN FOR RESIDENTIAL PLOTS IN S.No. 110p,121p,122p OF BHEEMALI VILLAGE, L.KOTA MANDAL, VIZIANAGARAM DISTRICT.

LAND USE ANALYSIS :-

SL.NO.	DESCRIPTION	EXTENT	PERCENTAGE
1.	PLOTTED AREA	4.26	52.40 %
2.	UTILITY AREA	0.04	0.50 %
3.	AMENITIES AREA	0.17	2.09 %
4.	ROADS AREA	2.84	34.93 %
5.	OPEN SPACE	0.82	10.08 %
	TOTAL AREA	8.13	100.00 %

PLOTS DETAILS :-

SL. NO.	PLOT SIZE	PLOT AREA in Sq. yds.	NO OF PLOTS
1.	50' x 66'	366.66	01
2.	50' x 60'	333.33	03
3.	45' x 60'	300.00	02
4.	40' x 60'	266.66	12
5.	48' x 50'	266.66	03
6.	48' x 45'	240.00	02
7.	36' x 50'	200.00	21
8.	30' x 60'	200.00	14
9.	36' x 45'	180.00	23
10.	30' x 50'	166.66	12
11.	30' x 47'	156.66	12
	TOTAL NO. OF PLOTS		105

LAYOUT BOUNDARY.

FILE RC.NO: 8911 / 2016 / L8

L.P.NO: 18/2018

PLOTS MORTGAGED TO VUDA
PLOT NO'S: 1 TO 10 & 60,61,62
TOTAL PLOTS: 13
TOTAL EXTENT: AC 0.70 CTS

SCALE :
1" = 66'-0"

N

for MYTHRI HOMES
Managing Partner
OWNERS SIGN.

Sri T.V.MANIKANTA
180/2016-19 Surveyor/or License / VUDA
LICENSED SURVEYOR

21/01/2018
S/D' MAN

21/01/18
J.P.O

21/1/18
Planning Officer

16/2/18
CHIEF URBAN PLANNER

17/2/18
VICE CHAIRMAN

VISAKHAPATNAM URBAN DEVELOPMENT AUTHORITY