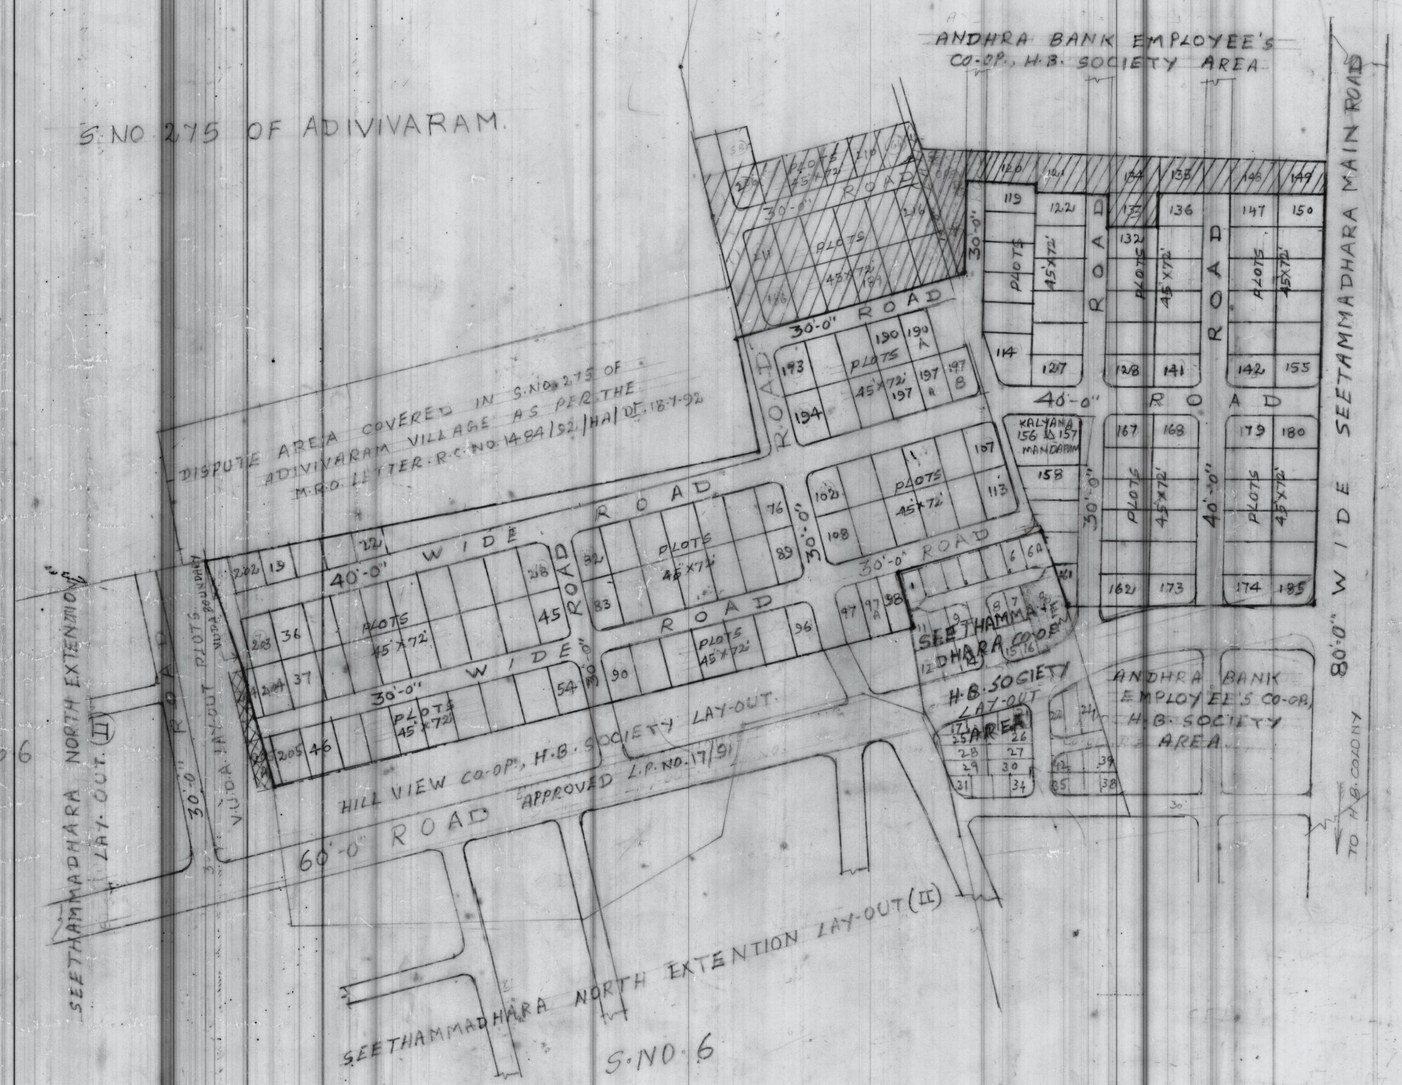

REGULARISATION LAY-OUT OF SRINIVASA CO-OPERATIVE HOUSE BUILDING SOCIETY IN S.NO. 7 PART OF RESAPUVANIPALEM VISAKHAPATNAM.

— LAND USE ANALYSIS —

REGULARISED LAY-OUT AREA	: Ac. 14-10	
PLOTTED AREA	Ac. 10-66	75.60%
ROADS AREA	Ac. 3-44	24.40%
OPEN SPACE	NIL	—
TOTAL	Ac. 14-10	100.00

- LAY-OUT APPLIED FOR BY THE SOCIETY IN AN EXTENT OF Ac. 20-50 IN S.NO. 7 OF RESAPUVANIPALEM. (G.O.MS.NO. 1682, REVINUE (UCI) DEPT. DT. 9-11-81)
- REGULARISED LAY-OUT AREA BOUNDARY
- EXISTING ROADS
- PROPOSED ROADS
- LAND COVERED IN DISPUTE BY ANDHRA BANK SOCIETY VIDE COURT SUITS O.S.NO. 302/92.
- PORTION OF PLOTS DELETED WHICH ARE ENCROCHED IN V.U.D.A. AREA.

TOTAL NO. OF PLOTS COVERED IN THE REGULARISED LAY-OUT BOUNDARY : 147 NOS.

SIZE OF PLOTS : 45'-0" x 72'-0"

NOTE :- THE LAY-OUT FOR REGULARISATION IS ON ITS ONLY FOR THE AREA SHOWN IN RED COLOUR DUE TO DELETING THE AREA FALLING IN S.NO. 275 OF ADIVIVARAM AS PER M.R.O.'S LETTER, THE PLOTS COVERED BY INJUNCTION ORDER I.A.NO. ETC., FILED BY ANDHRA BANK EMPLOYEES' CO-OP. H.B. SOCIETY.

N

SCALE 1:132

L.P. NO. 19/92
FILE P.C. NO. 973/92

T.P. SURVEYOR

JUNIOR PLANNING OFFICER 22/8/92

ASSISTANT PLANNING OFFICER 22/8/92

CHIEF PLANNING OFFICER 3/9/92

VICE - CHAIRMAN 5/10/92

VISAKHAPATNAM URBAN DEVELOPMENT AUTHORITY