PROPOSED LAY-OUT FOR S.Nos. 12/4P, 7 TO 10 & 16 OF DHARMAPURI (V) & S.Nos. 87/1OP TO 32, 88/2 TO 10; 89/1 TO 5 OF JAMMUNARAYANA PURAM (V) VIZIANAGARAM MANDAL & DIST BELONGS TO SMT. G. JYOTHI & SMT. G. SUJATHA FOR S.V.N. NAGA

TOTAL EXTENT OF THE LAY-OUT : ACS 17.71

LAND USE ANALYSIS :-

SL.No.	DESCRIPTION	EXTENT IN ACS	%
1	PLOTTED AREA	9.27	53.70%
2	LOCAL SHOPPING AREA	0.24	
3	ROADS AREA	6.41	36.19%
4	OPEN SPACE AREA	1.79	10.11%
	TOTAL EXTENT ACS	17.71	100.00%

PLOT SIZES	NO. OF PLOTS
40'-0" x 60'-0"	75 Nos
30'-0" x 60'-0"	67 Nos
30'-0" x 50'-0"	54 Nos
TOTAL NO OF PLOTS	196 Nos

LAY OUT BOUNDARY

NOTE:- PARTY HAS TO FORM ROAD X1 TO X2 WITH A WIDTH OF 40'-0" AND ROAD 11 TO X1 AS 60'-0" WIDE ROAD AS SHOWN IN THE PLAN AS PER B.L.P. SPECIFICATIONS

APPLICANT OBTAINED PERMISSION FROM MANDAL REVENUE OFFICER VIZIANAGARAM VIDE LR.No. 195/03 DT. 3.5.03 TO FORM A APPROACH ROAD IN GOVT. LAND IN S.No. 12/1, 13/1, 13/2 OF DHARMAPURI (V) AND 87/1 OF JAMMUNARAYANA PURAM VILLAGE

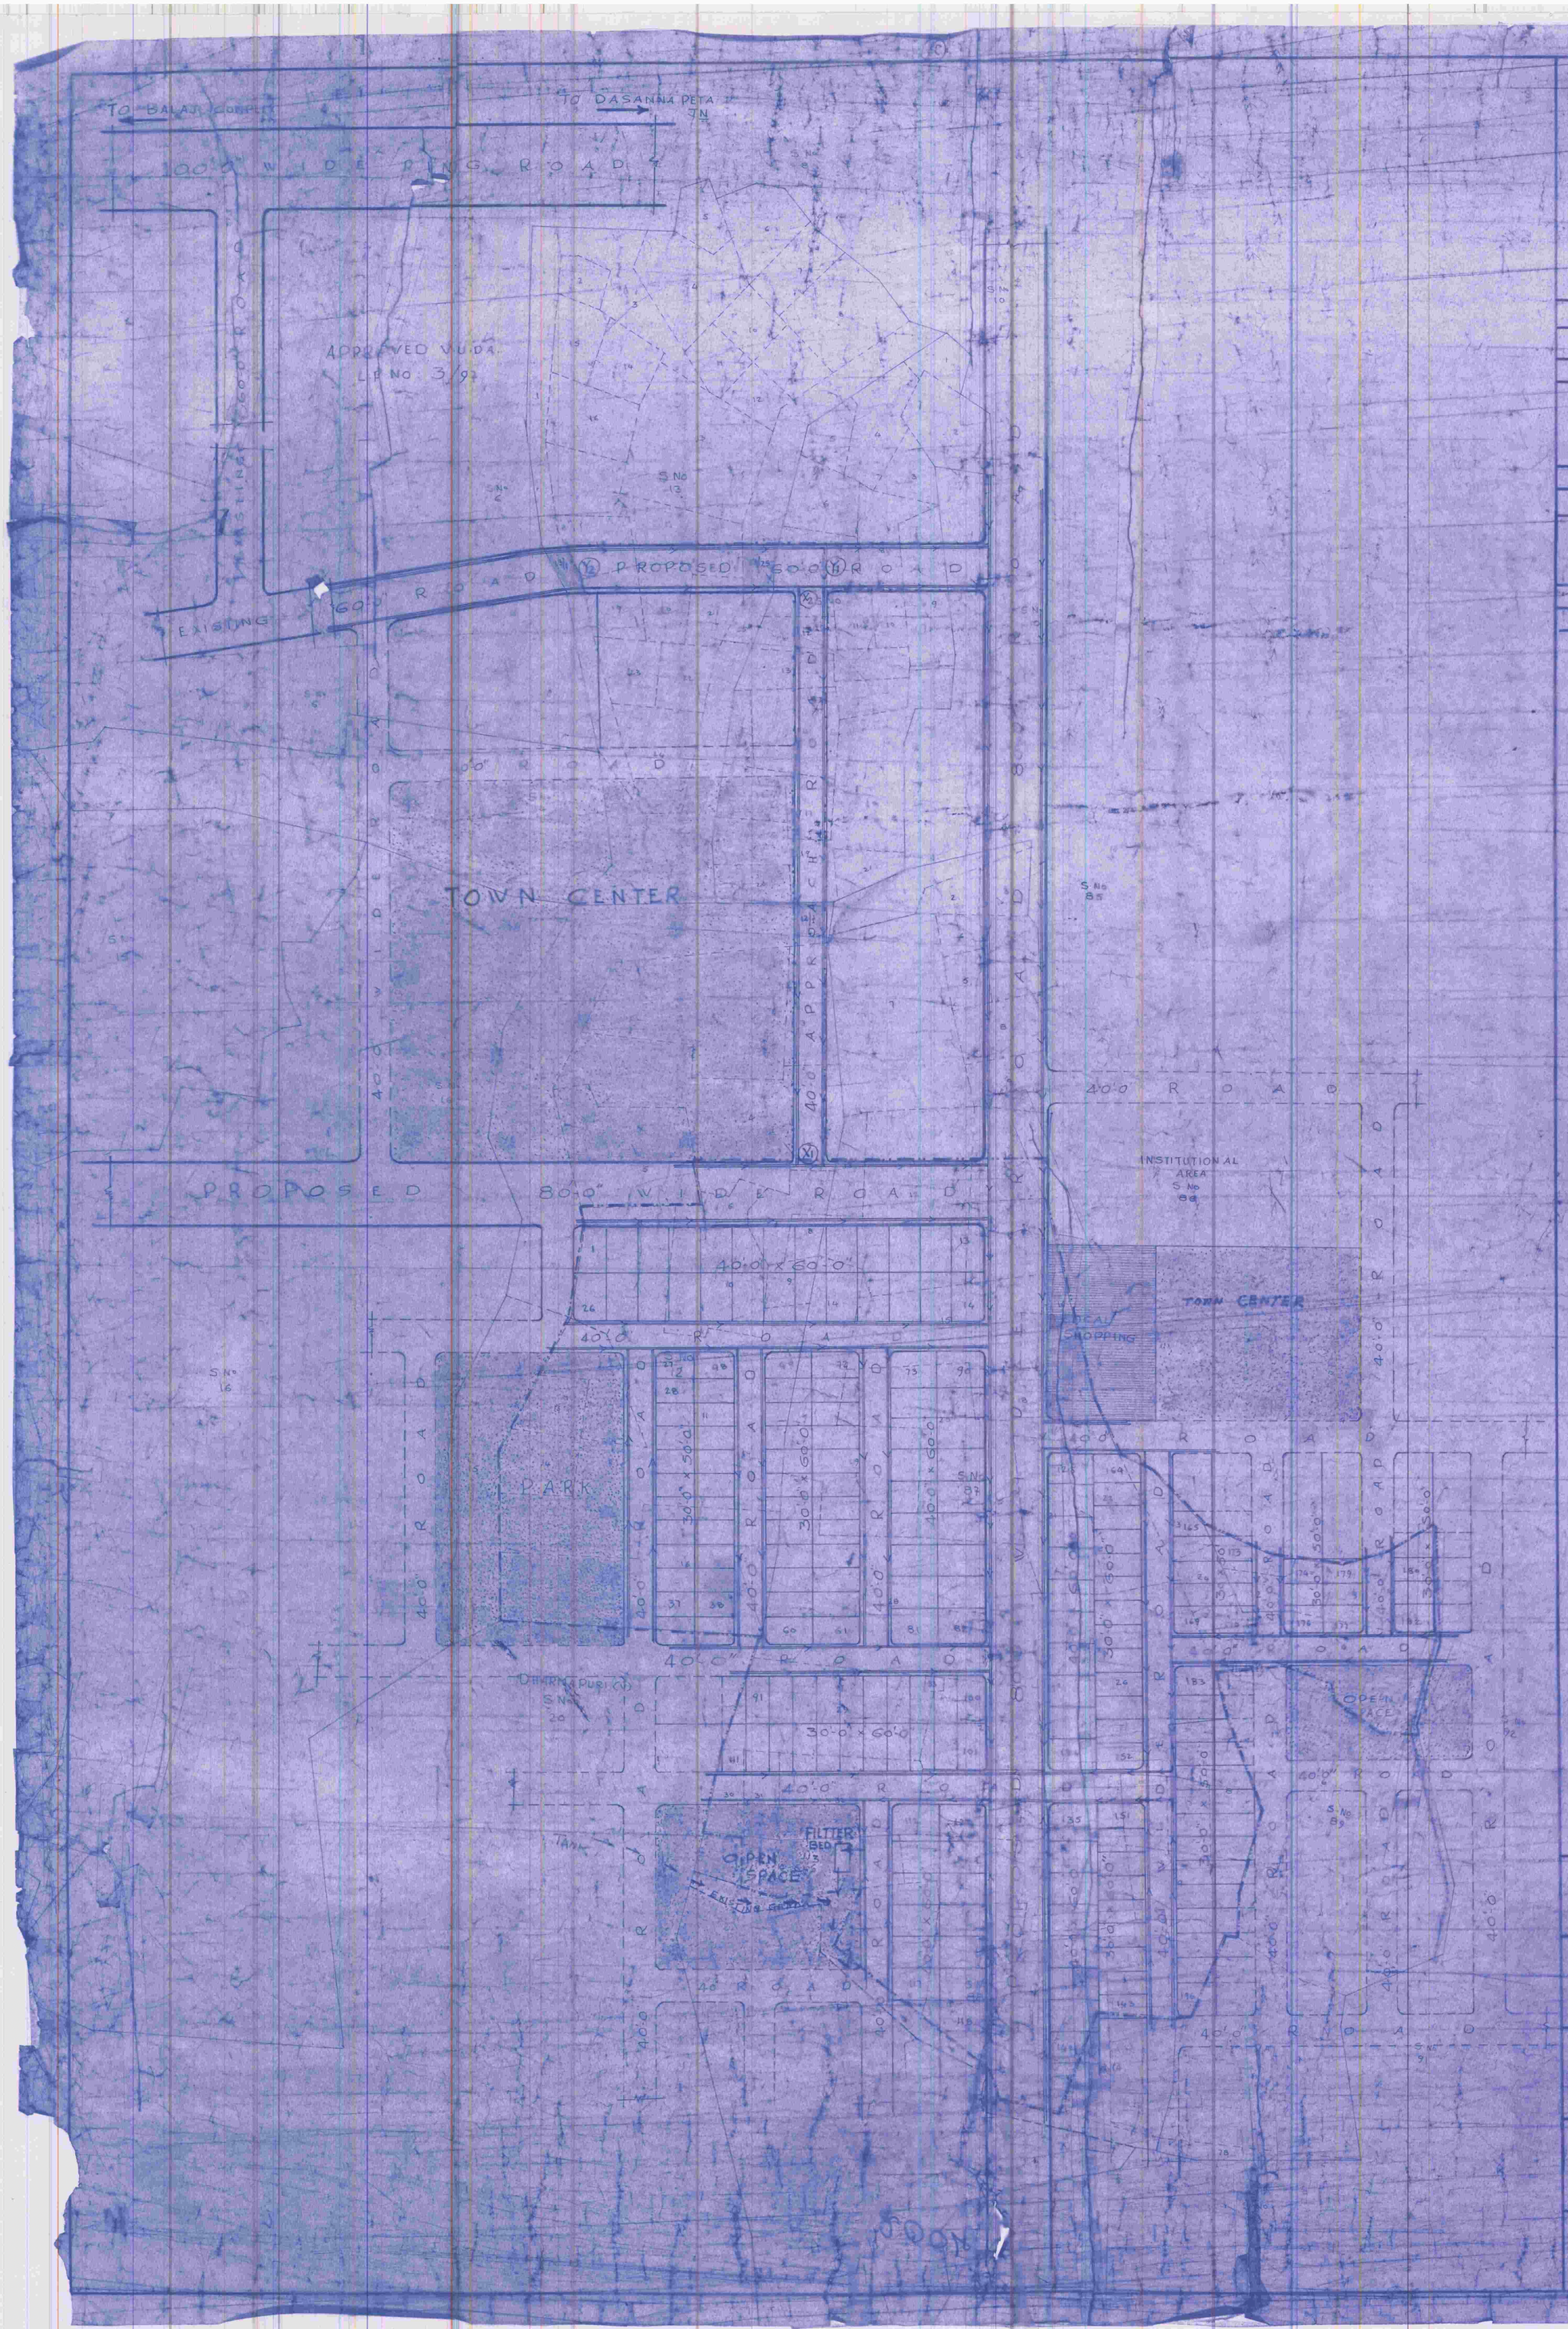

SCALE :- 1 INCH = 66 FEET

LP NO: 19/04

FILE RC.NO: 772/2003

N

ARCH. D'MAN

PLANNING OFFICER

JUNIOR PLANNING OFFICER

CHIEF URBAN PLANNER

ASST. PLANNING OFFICER-II

VICE - CHAIRMAN

VISAKHAPATNAM URBAN DEVELOPMENT AUTHORITY