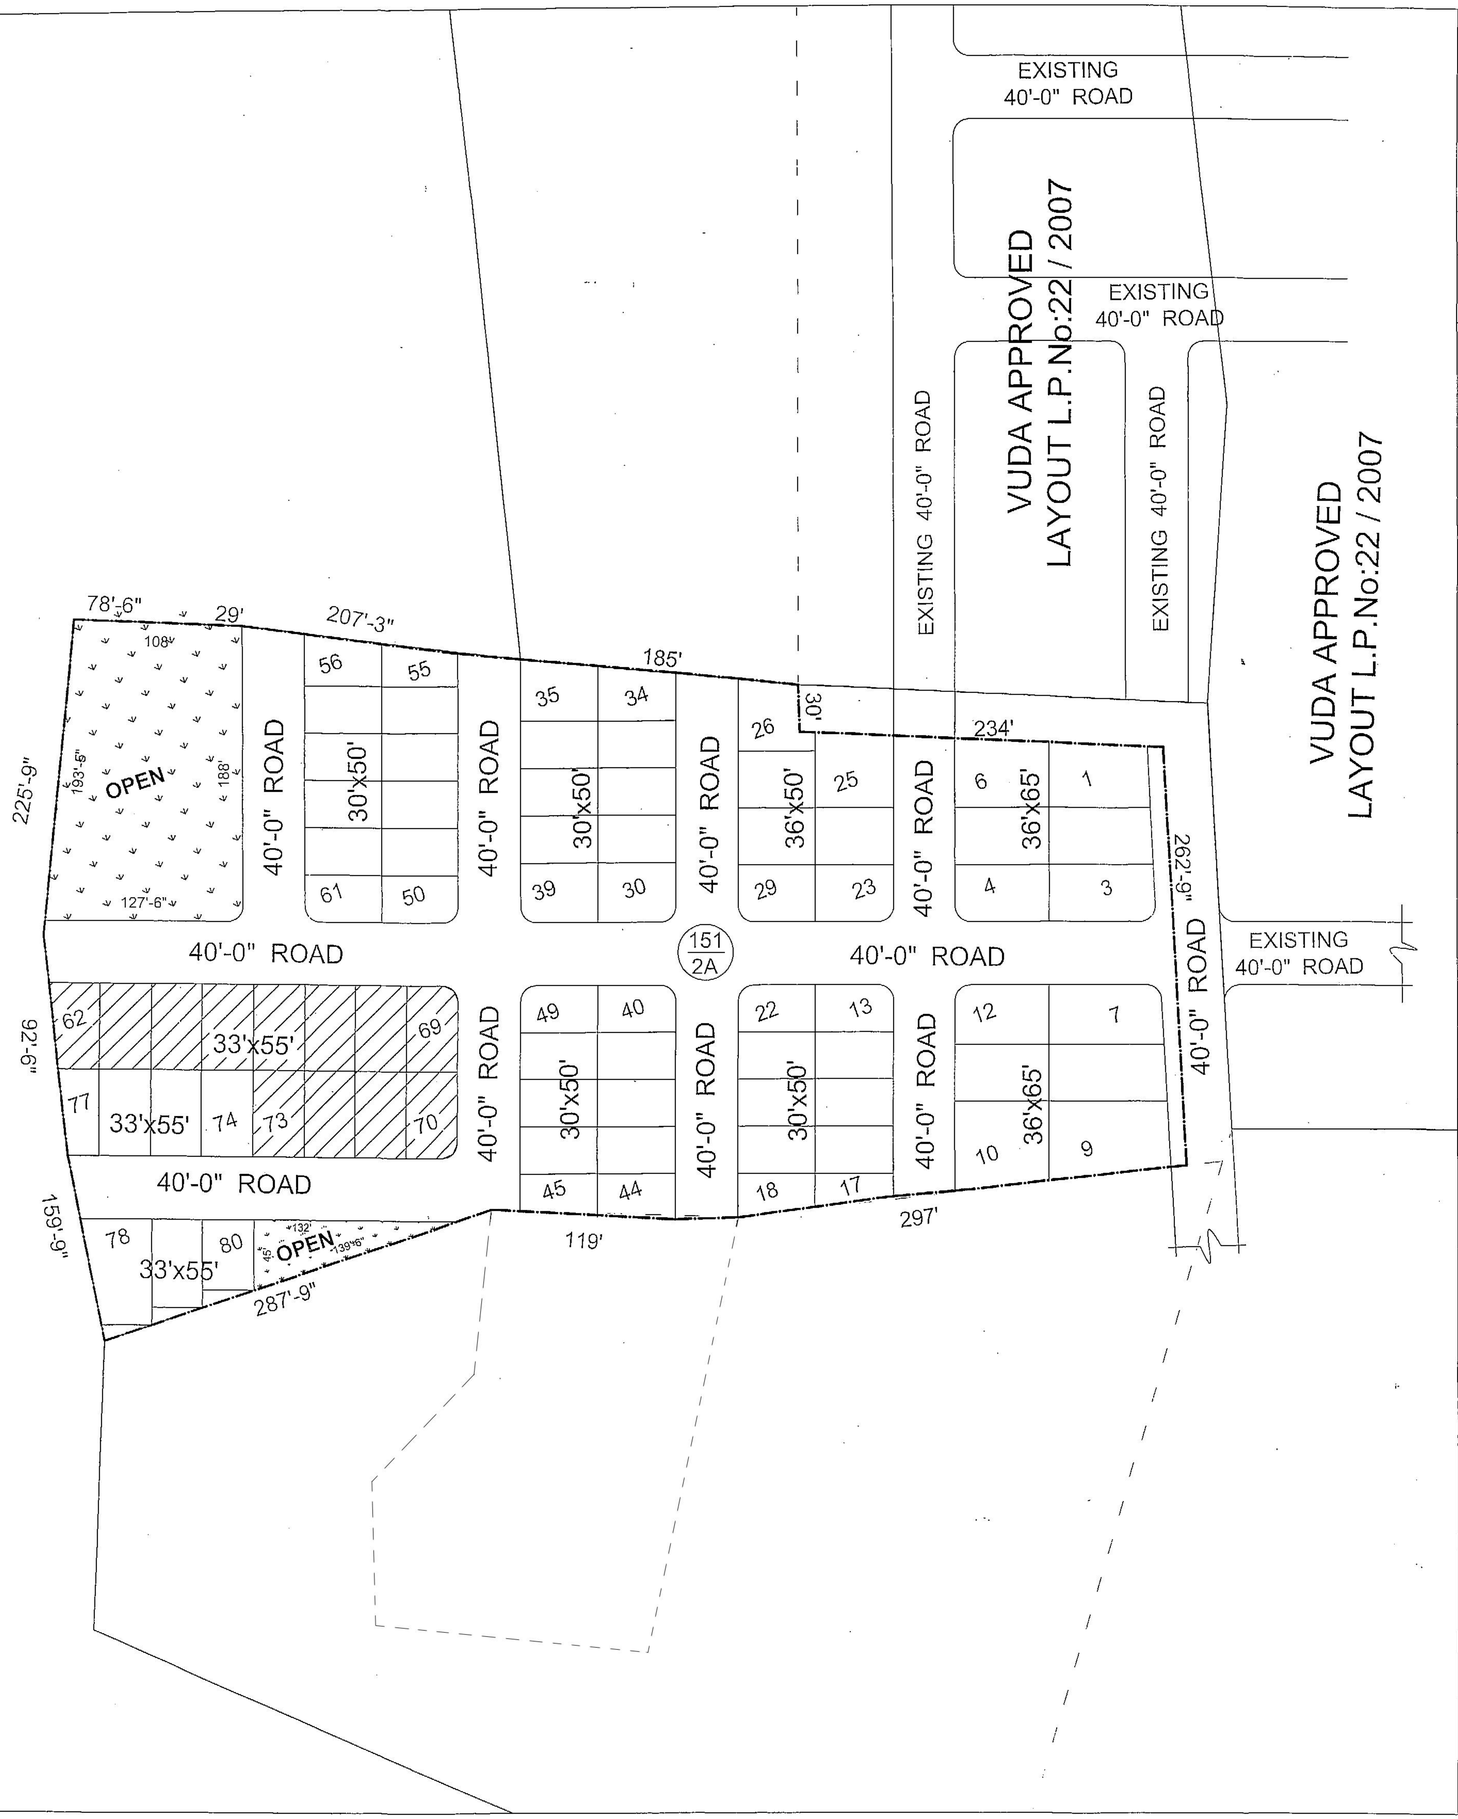

PROPOSED LAYOUT IN S.No: 151/ 2A OF CHEEPURUVALASA VILLAGE, KOTHAVALASA MANDAL, VIZIANAGARAM DISTRICT.

Belongs to: Sri T. Nageswararao

LAND USE ANALYSIS :-

SL.NO.	DESCRIPTION	EXTENT Acs.-cts.	PERCENTAGE
1.	PLOTTED AREA	3-25	56.52 %
2.	ROADS AREA	1-92	33.39 %
3.	OPEN SPACE	0-58	10.09 %
	TOTAL AREA	5-75	100.00 %

PLOTS DETAIL :-

SL.NO.	PLOT SIZE	PLOT AREA in Sq. yds.	NO. OF PLOTS
1.	36' x 65'	260.00	12
2.	33' x 55'	201.67	19
3.	36' x 50'	200.00	07
4.	30' x 50'	166.67	42
	TOTAL NO. OF PLOTS		80

LAYOUT BOUNDARY.

SCALE : 1" = 66'-0"
File RC No: 5356 / 09 / L2
L.P. No: / 2010

NORTH

PLOTS MORTGAGED TO VUDA - 12 nos.
PLOT Nos : 62 to 73
EXTENT : Acs.0-49 cts.

Owner

G. ESWARA RAO
Licenced Surveyor Regd No
Visakhapatnam Urban Development Authority
VISAKHAPATNAM
Cell 9848582830 2752330(R
L. Surveyor

26/7/10
S / D'man

Chief urban planner

26/7/10
JUNIOR planning officer

28/7/10
Asst. planning officer - II

12/08/10.
VICE-CHAIRMAN

VISAKHAPATNAM URBAN DEVELOPMENT AUTHORITY