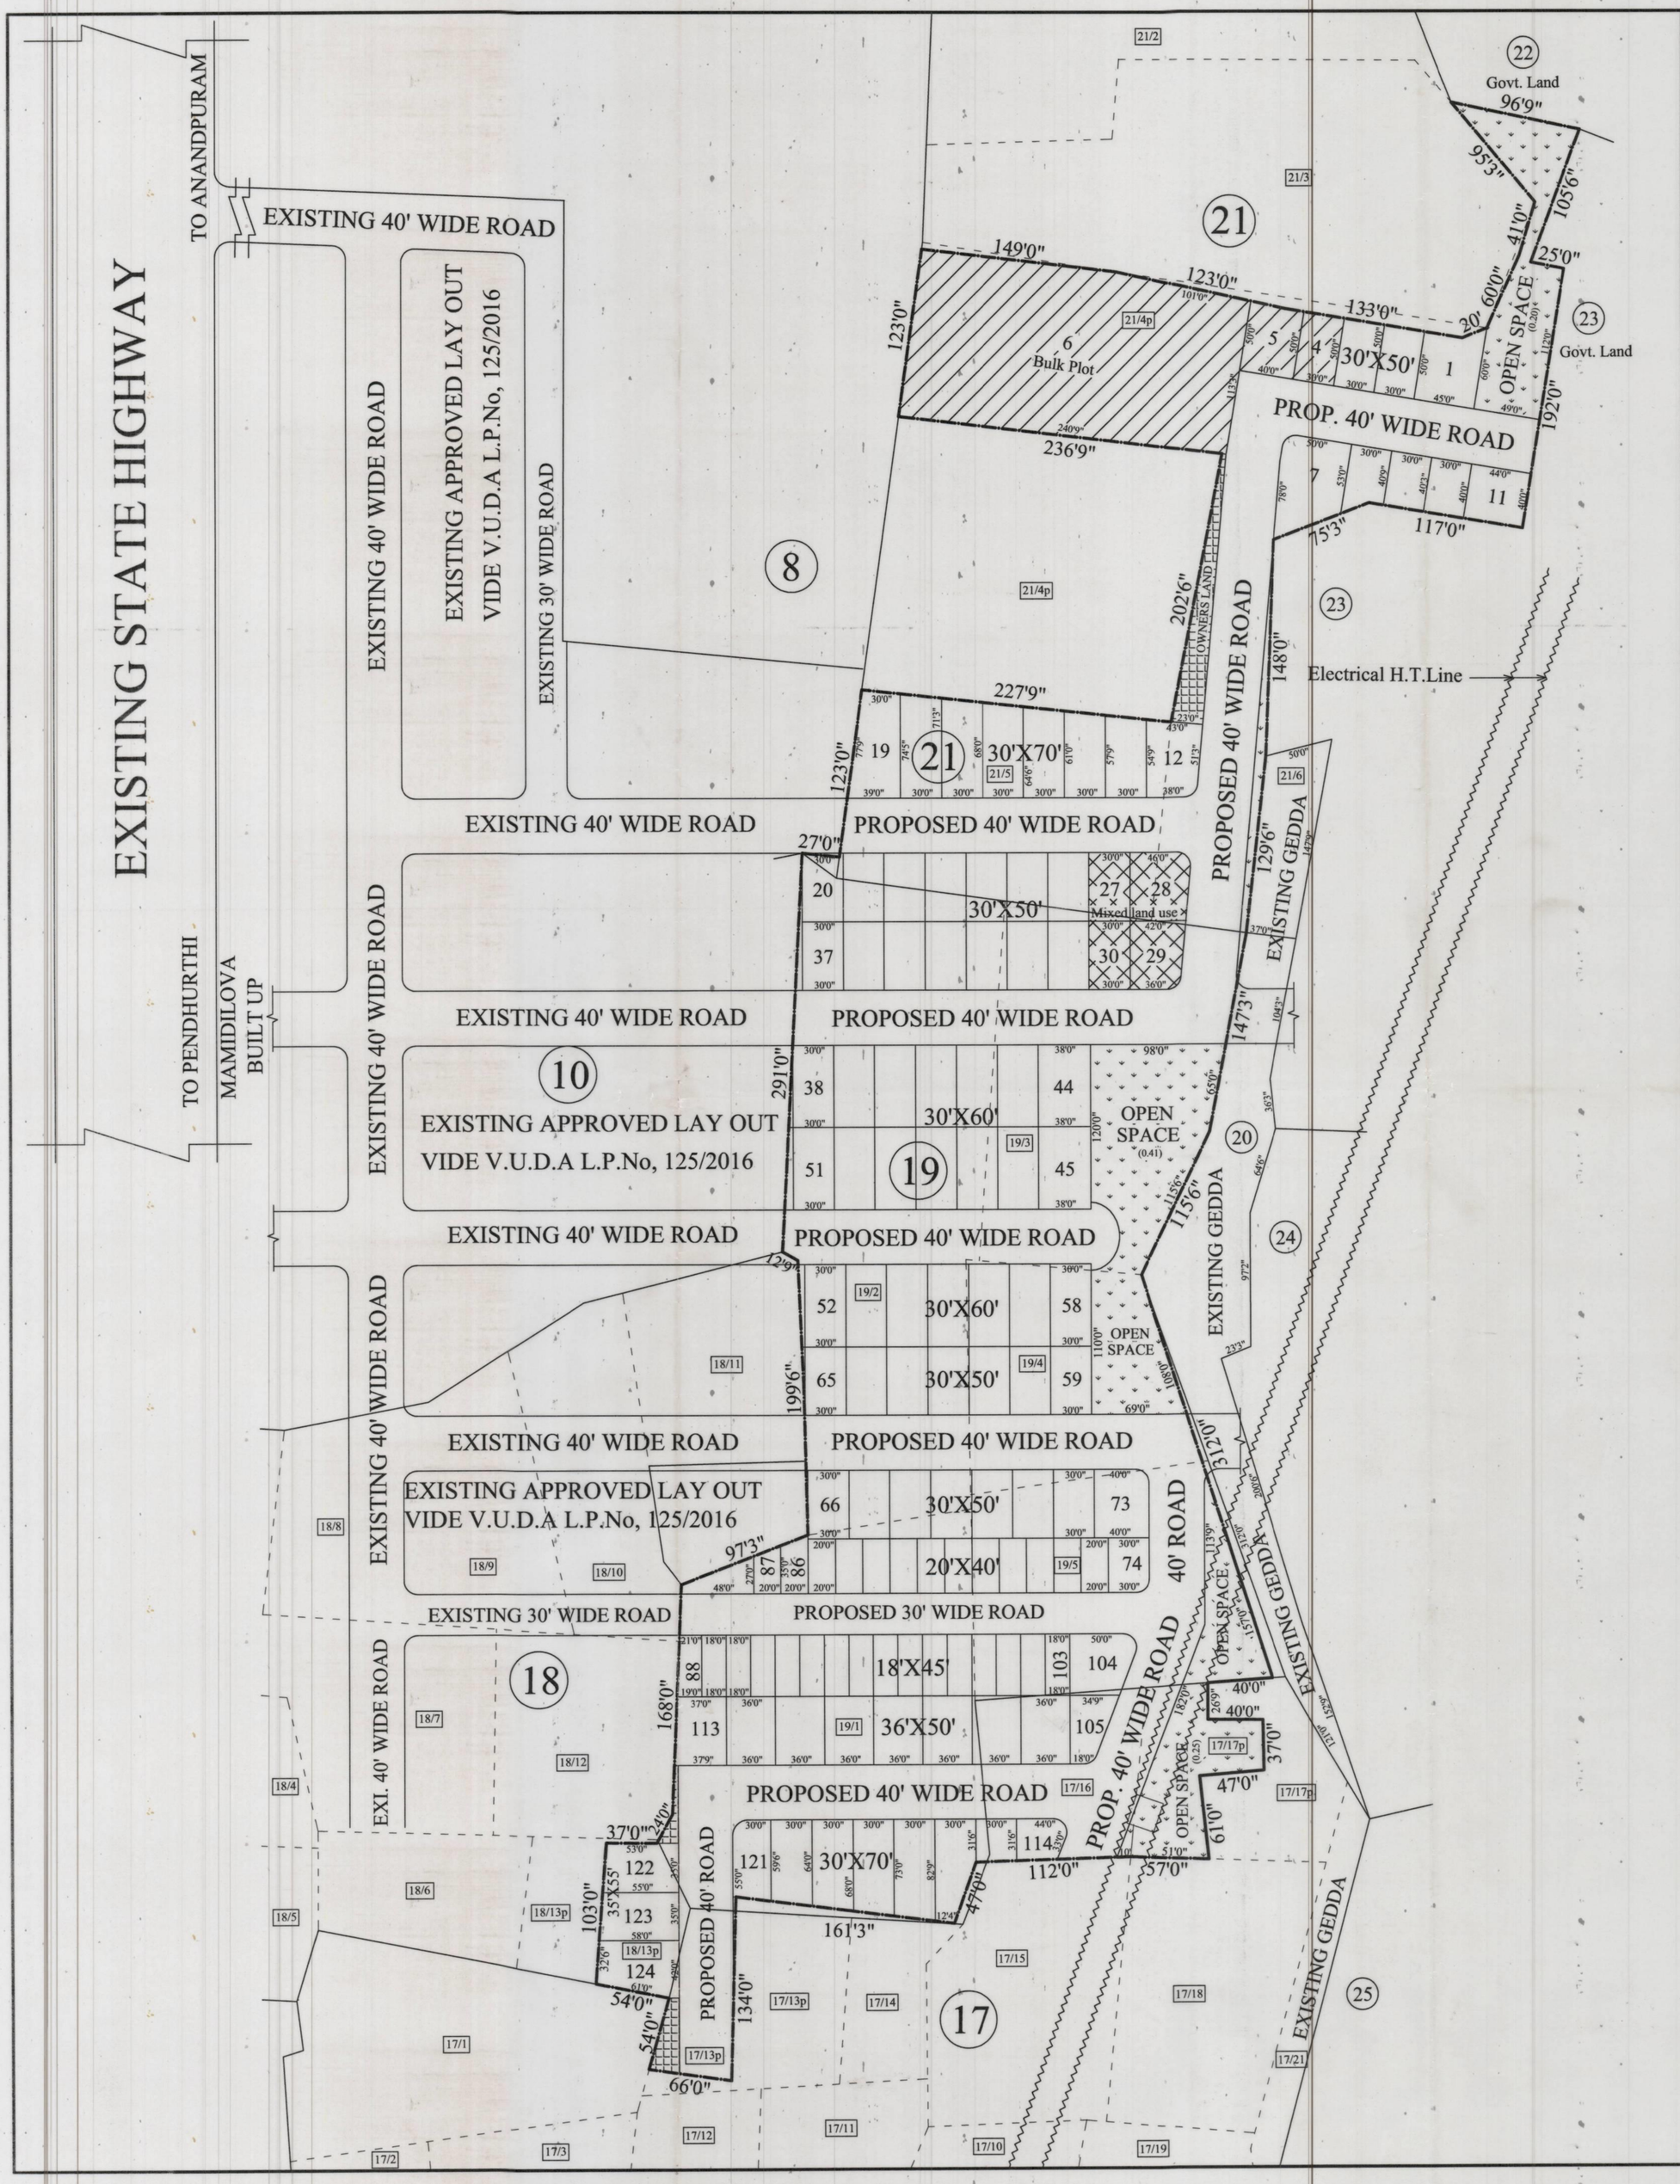

PLAN SHOWING THE PROPOSED LAY OUT IN SURVEY Nos. 17/p, 18/p, 19/p & 21/p OF MAMIDILOVA VILLAGE ANANDAPURAM MANDAL VISAKHAPATNAM DISTRICT

Belongs to :

1. Sri. Tumulu Ramachandra Patra
   S/o Late Sri. Suryanarayana Patra
2. Sri. Shankar Asees Patra
   S/o Sri. Tumulu Ramachandra Patra
3. Smt. Tumulu Aradhana
   W/o Sri. Tumulu Ramachandra Patra

Visakhapatnam.

PROPOSED LAND DETAILS

S.No.	Survey No.	Extent in Acres
1.	17/13p	0.135
2.	17/16	0.34
3.	17/17p	0.1925
4.	18/13p	0.1375
5.	19/1	1.40
6.	19/2	1.52
7.	19/3	0.96
8.	19/4	0.54
9.	19/5p	0.69
10.	21/4p	1.925
11.	21/5	0.72
Total		8.56

LAND USE ANALYSIS

S.No.	DESCRIPTION	EXTENT IN ACRES	PERCENTAGE
1.	Plotted Area (Regular)	4.83	56.43 %
2.	Mixed land use Area (3% on Plotted area on Ac 4.99 Cts)	0.16	01.87 %
3.	Roads Area	2.71	31.65 %
4.	Open Space Area	0.86	10.05 %
	TOTAL AREA	8.56	100.00 %

PLOTTING DETAILS

S.No.	SIZE OF PLOT	AREA OF PLOT	No. OF PLOTS
1.	Bulk Plot No. 6	3353.77 SqYds	01
2.	30' 0" X 70' 0"	233.33 SqYds	10
3.	30' 0" X 60' 0"	200.00 SqYds	25
4.	36' 0" X 50' 0"	200.00 SqYds	08
5.	30' 0" X 50' 0"	166.66 SqYds	50
6.	30' 0" X 30' 0"	100.00 SqYds	01
7.	18' 0" X 45' 0"	90.00 SqYds	16
8.	20' 0" X 40' 0"	88.88 SqYds	13
	TOTAL PLOTS		124

SCALE : 1" = 66'0"

NORTH

LAY OUT BOUNDARY

PLOTS MORTAGAGED TO VUDA

PLOT Nos.:- 4, 5, 6 = 3 Plots

Extent:- Ac 0.77 Cts = 3726.80 SqYds/ 3115.98 SqMts

File Rc.No.:- 1272/2017/L6

L.P.No.:- 19/2018

T. Ramachandra Patra
S. A. Patra
T. Anadhan
SIGN. OF OWNER

K.V.H. Sundara Rao
K.V.H.SUNDARA RAO
Licenced Civil Engineer
Regd. No. 210/2016-19
Urban Development Authority
VISAKHAPATNAM
Cell: 9440146933, 2569936(R)
SIGN. OF L. SURVEYOR

12-2-18
S/D.MAN

13/2/18
13-2-18
CHIEF URBAN PLANNER

12/2/18
12-2-18
PLANNING OFFICER

14-2-18
VICE CHAIRMAN

VISAKHAPATNAM URBAN DEVELOPMENT AUTHORITY