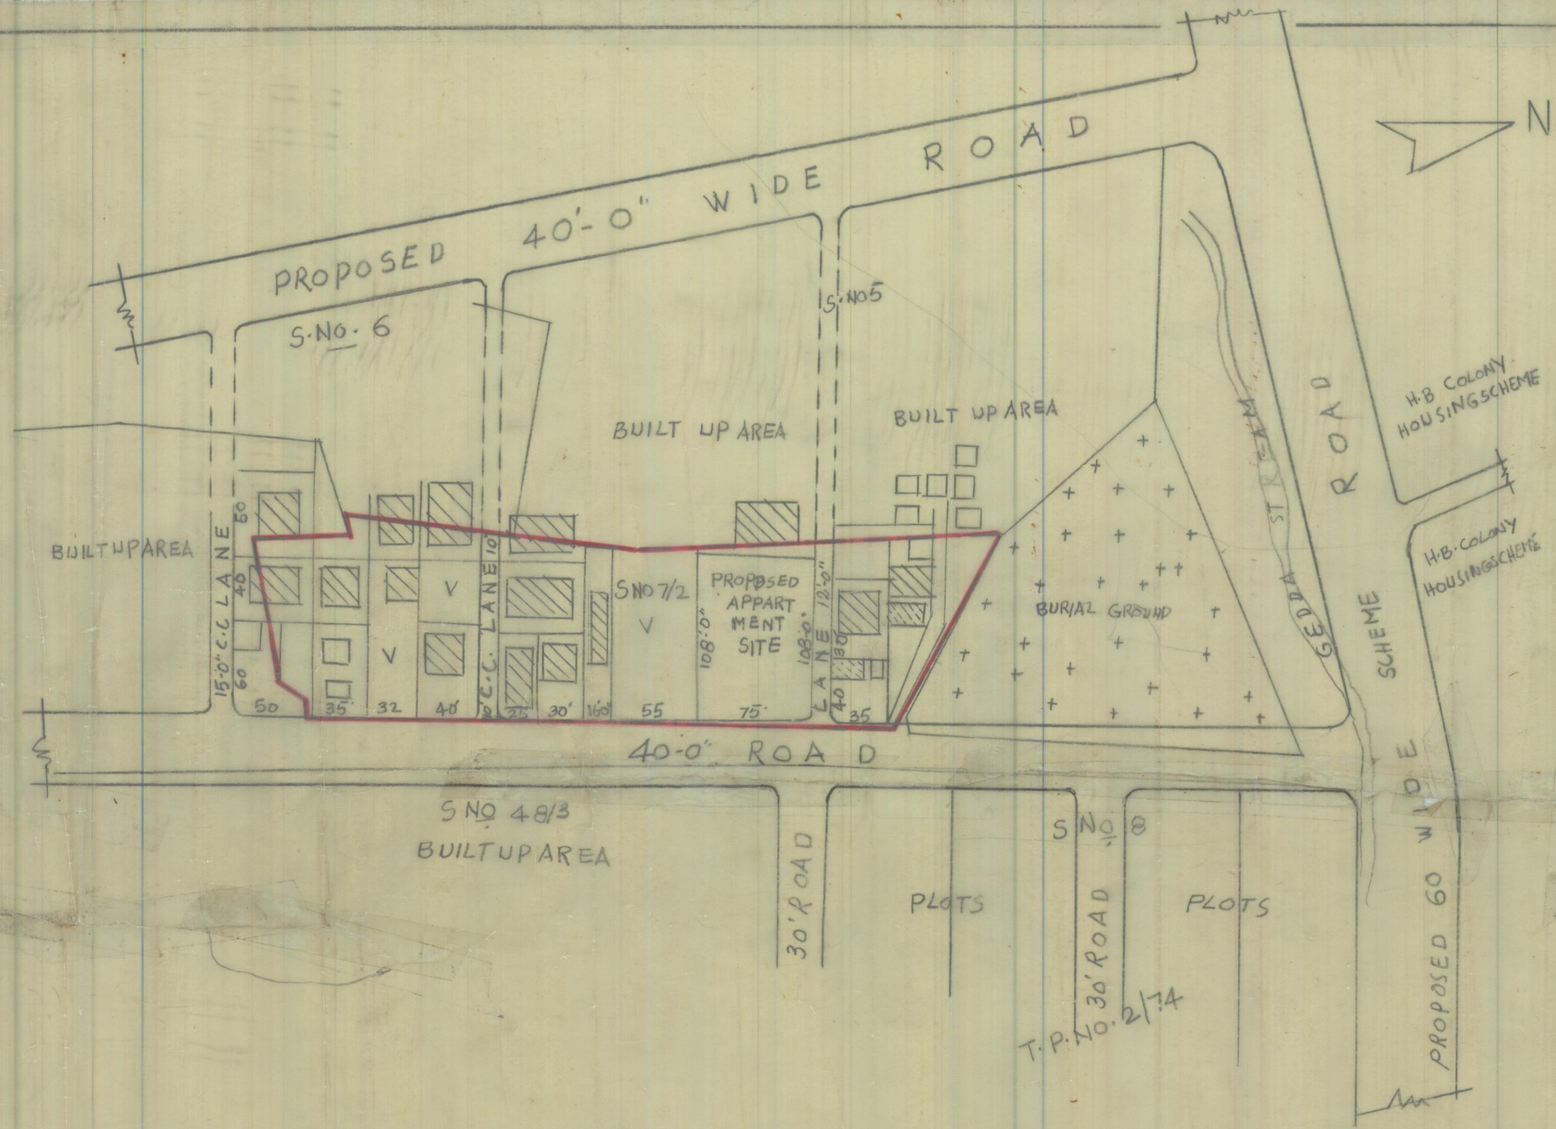

PLAN SHOWING THE PROPOSED ROAD NET WORK PLAN IN S.NO. 7/2 OF MADDILAPALEM (V) VISAKHAPATNAM (SCALE: 1" = 66'-0")

PROPOSED ROADS
EXISTING ROADS
REGULARISATION BOUNDARY

REFERENCE

TERRACHED BUILDINGS
A.C. SHEET ROOF BUILDINGS
TATCHED BUILDING'S

LAND USE ANALYSIS

TOTAL AREA COVERED	AC: 7-05
PLOTTED AREA	Ac. 0-99 = 94%
ROADS AREA	AC. 0-06 = 6%
OPEN SPACE AREA	NIL

(CONT L.P. NO. 32-16/M2) 91-92 MA dt 16.1.1992

L.P. NO 2/92	FILE R.C. No 2285/91
T.P. SURVEYOR	28/1/92 PLANNING OFFICER
27/1/92 JUNIOR PLANNING OFFICER	28/1/92 CHIEF PLANNING OFFICER
ASST. PLANNING OFFICER	29/1 VICE-CHAIRMAN

VISAKHAPATNAM URBAN DEVELOPMENT AUTHORITY