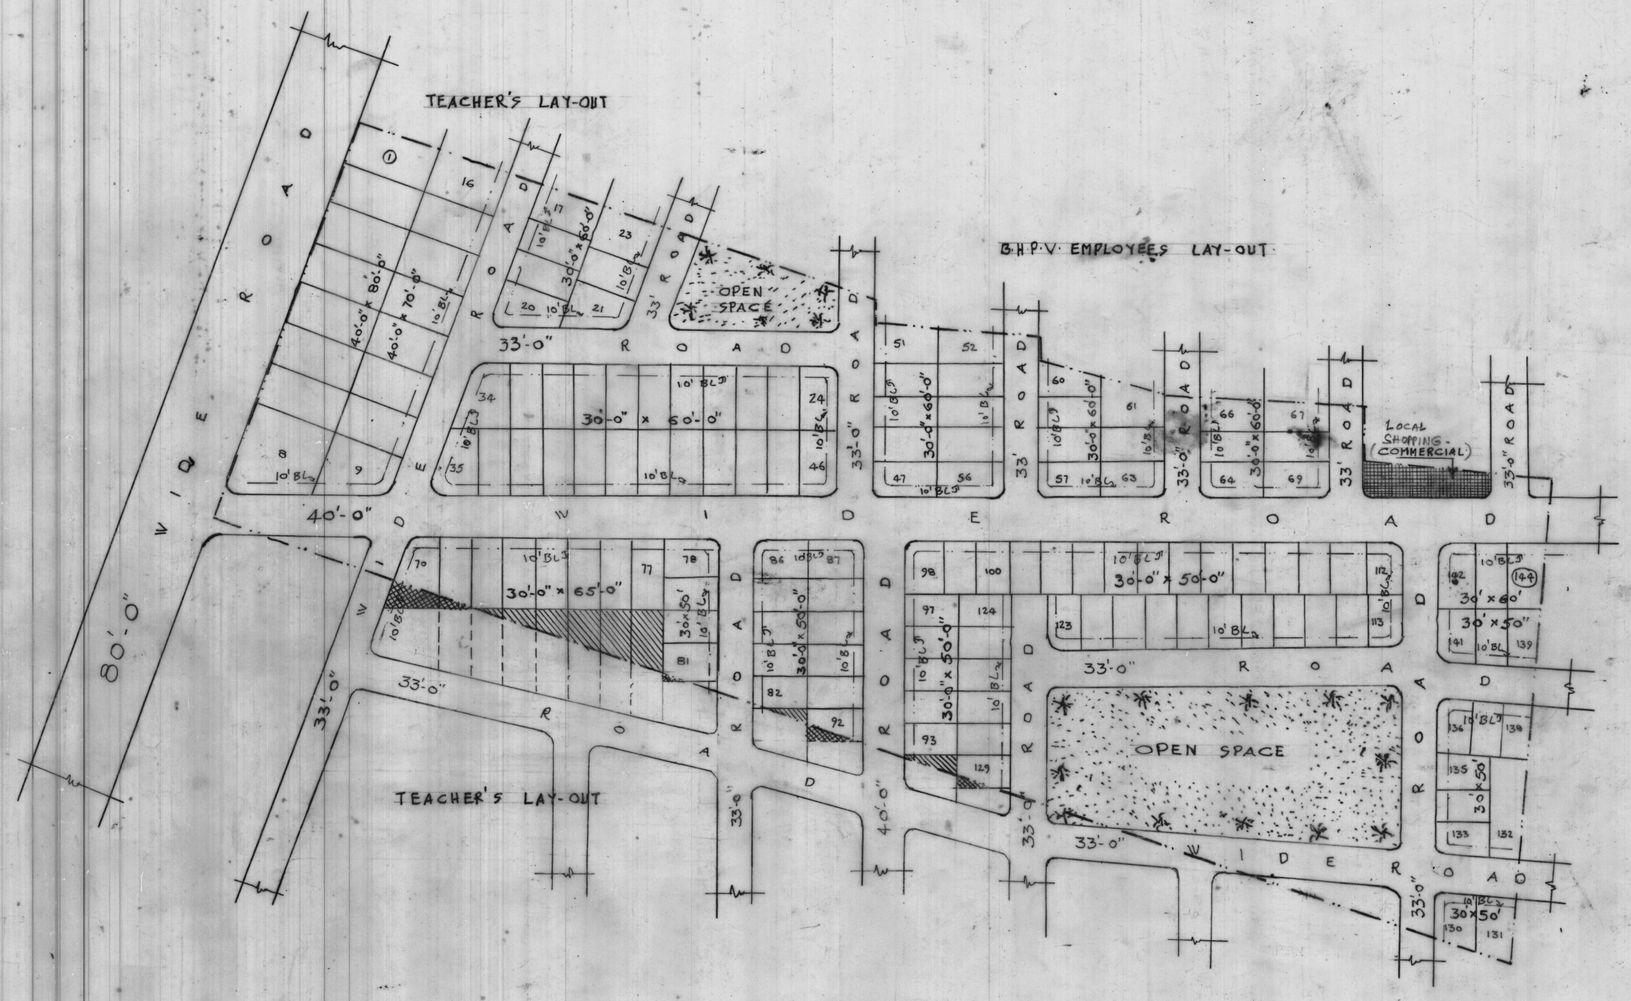

REVISED LAY-OUT FOR "VENKATADRI NAGAR" IN S.NO. 182/p OF CHINAMUSHIDIVADA VILLAGE PENDURTHI MANDAL - VISAKHAPATNAM - DIST.

LAND USE ANALYSIS :-

TOTAL LAY-OUT EXTENT ACS 10.73

SL.NO	DESCRIPTION	EXTENT IN ACS	%
1	PLOTTED AREA	6.16	58.06%
2	COMMERCIAL AREA (LOCAL SHOPPING)	0.07	
3	ROADS AREA	3.33	31.03%
4	OPEN SPACE AREA	1.17	10.91%
	TOTAL ACS	10.73	100.00%

PLOT SIZE	NO. OF PLOTS
40'-0" x 80'-0"	8 NOS
40'-0" x 70'-0"	8 "
30'-0" x 65'-0"	8 "
30'-0" x 60'-0"	56 "
30'-0" x 50'-0"	64 "
TOTAL NO. OF PLOTS	144 NOS

LAY-OUT BOUNDARY

LAND TO BE HANDED OVER THE SIDE OWNER.

LAND TO BE PURCHASED FROM THE SIDE OWNER

SCALE :-
1 INCH = 66 FEET

RC.NO: 3001/88 92
L.P.NO: 2/95
(OLD 13/94)

7-1-95 ARCH. D'MAN	9/1/95 PLANNING OFFICER-II
9.1.95 JUNIOR PLANNING OFFICER	9/1/95 CHIEF PLANNING OFFICER
9/1/95 ASST. PLANNING OFFICER	VICE-CHAIRMAN

VISAKHAPATNAM URBAN DEVELOPMENT AUTHORITY.