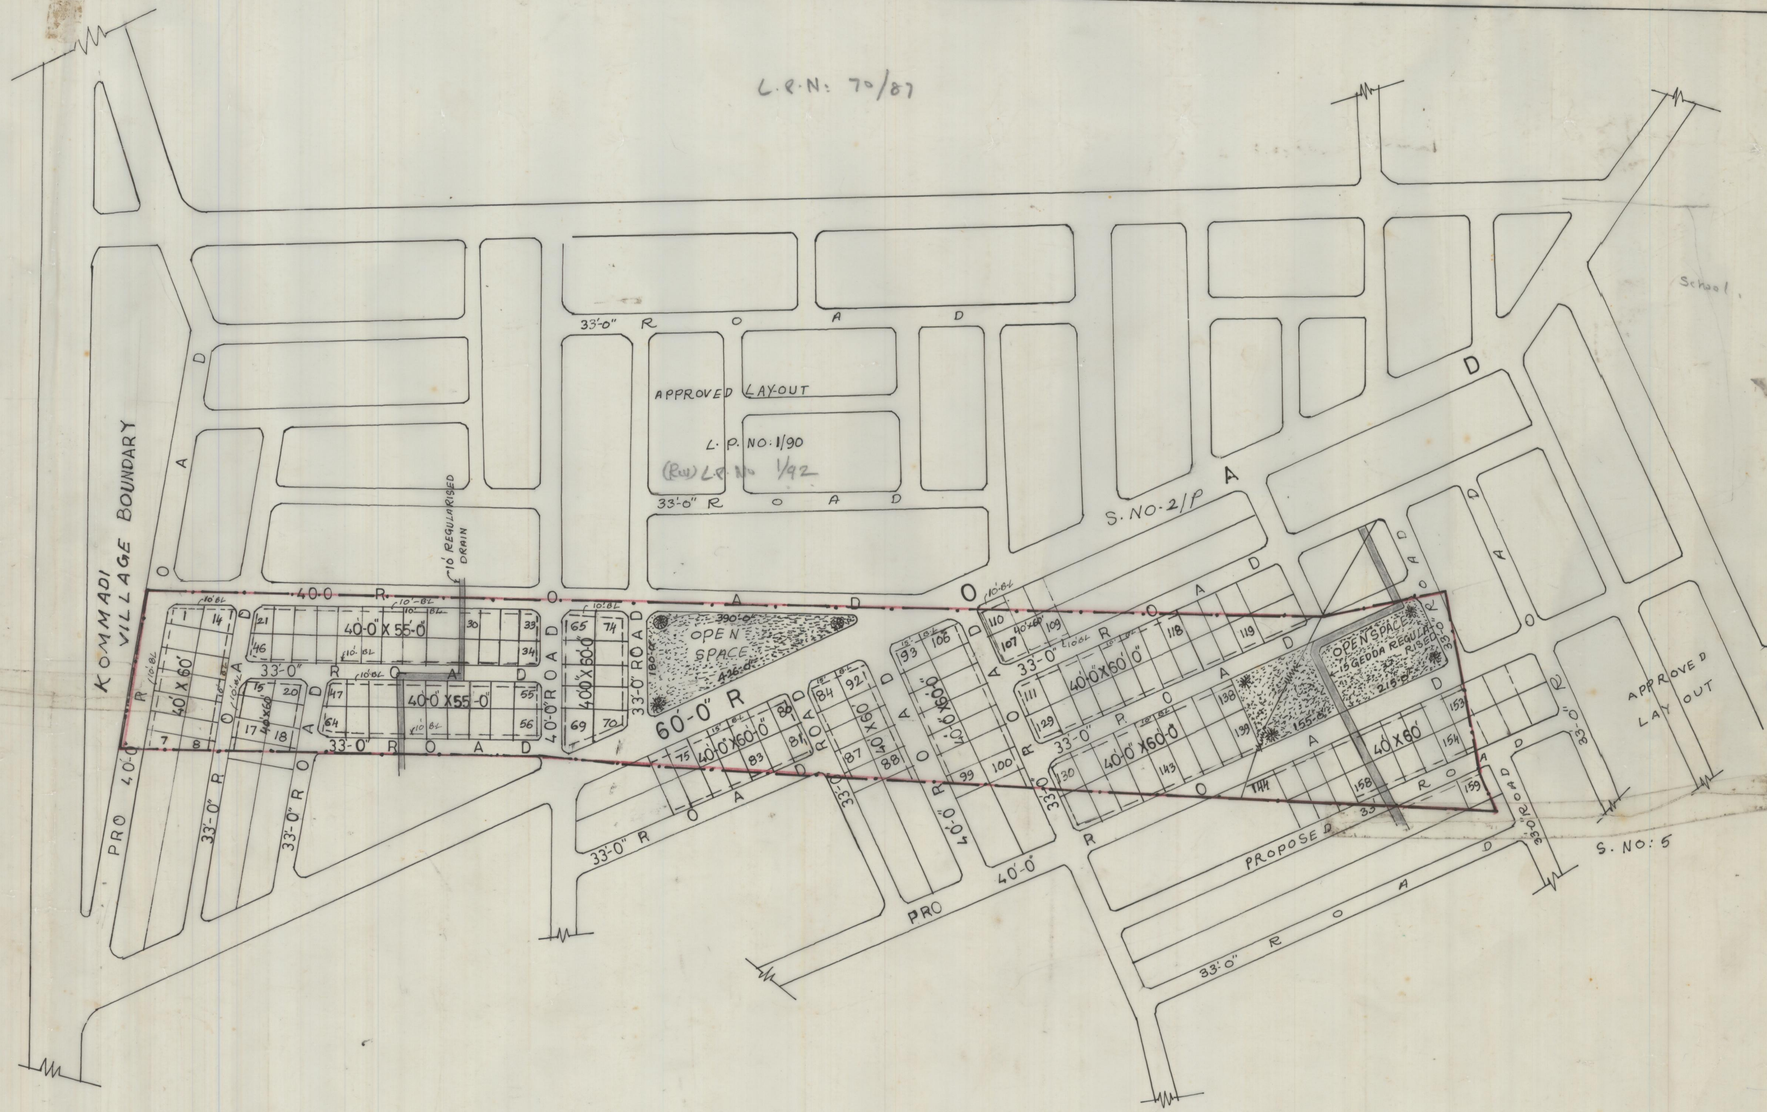

REVISED LAY-OUT IN S.NO. 2/3 OF MADHURAWADA VILLAGE VISAKHAPATNAM DST.

OWNER P.L.N RAJU G.P.A HOLDER

LAND USE ANALYSIS

S NO	DESCRIPTION	EXTENT	PERCENTAGE
1	PLOTTED AREA	9.51	58.27
2	ROADS AREA	4.75	29.11
3	OPEN SPACE GEDDA AREA	2.06	12.62
	TOTAL EXTENT	16.32	100.00

S NO	PLOT SIZE	NO OF PLOTS
1	40'-0" X 55'-0"	44
2	40 0 X 60 0	115

TOTAL NO OF PLOTS-159

LAY-OUT BOUNDARY

SCALE 1"=132'-0"
FILE R C NO 2950/91-H3
L.P NO: 2/96

B.L.P NO 8/95
PRE REVISED B.L.P NO 11/91.

Ch. Ramanadham
A.D.M 7-3-96

JUNIOR PLANNING OFFICER

8/8/96
CHIEF PLANNING OFFICER

8/8/96
ASST. PLANNING OFFICER

VICE CHAIRMAN

VISAKHAPATNAM URBAN DEVELOPMENT AUTHORTY