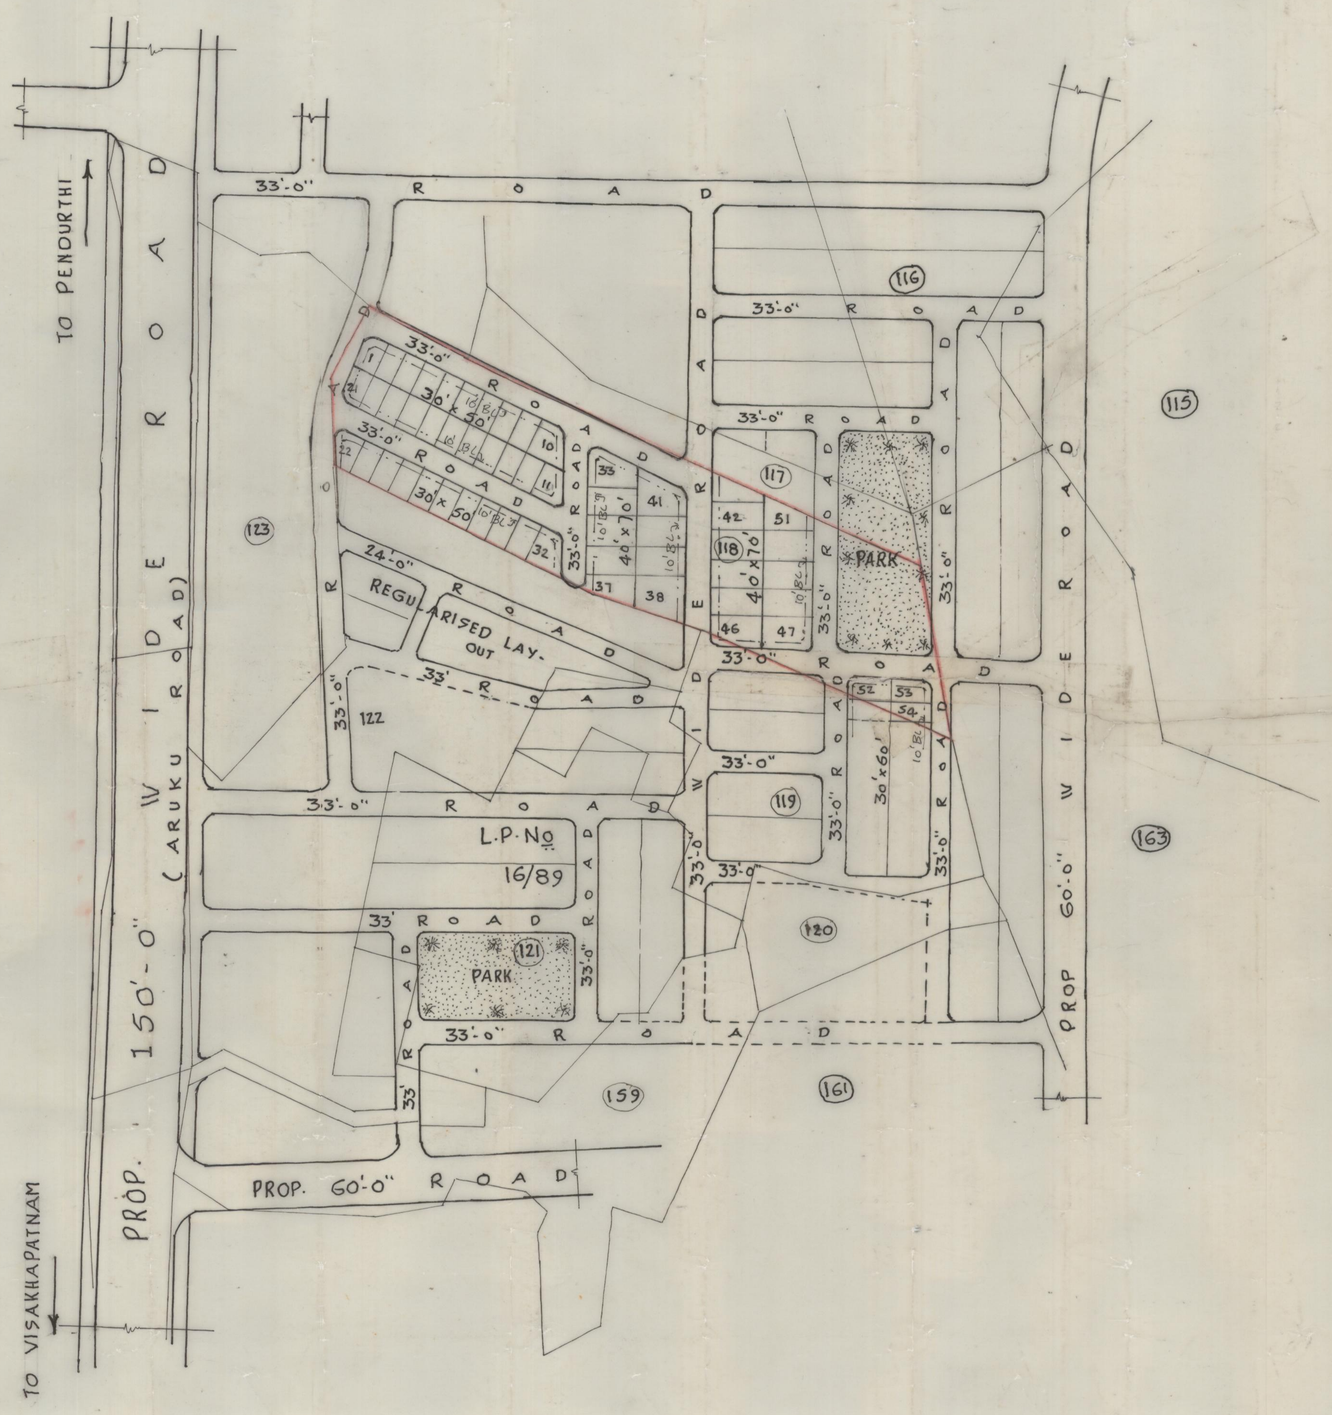

SUGGESTIVE LAY-OUT FOR S.NO. 118 OF CHINAMUSHIDIVADA (V) PENDURTHI MANDAL - VISAKHAPATNAM DIST.

BELONG TO SRI. M.S. RAYUDU & OTHERS.

TOTAL EXTENT OF THE LAY-OUT ACS. 4.03

LAND USE ANALYSIS :-

S.NO.	DESCRIPTION	EXTENT IN ACS	%
1.	PLOTTED AREA	2.38	59.06%
2.	ROADS AREA	1.24	30.77%
3.	OPEN SPACE AREA	0.41	10.17%
	TOTAL ACS	4.03	100.00%

SIZE OF PLOT	NO. OF PLOTS
40'-0" x 70'-0"	19
30'-0" x 60'-0"	3
30'-0" x 50'-0"	32
TOTAL NO. OF PLOTS.	54

LAY-OUT BOUNDARY.

N

SCALE : 1 INCH : 132 FEET

FILE RC.NO: 933/95G2
G.C. NO: 78/96.

L.P. NO. 2/98
(B.L.P. NO. 8/96)

4.4.96.
ARCH. D'MAN.

4/5/96
PLANNING OFFICER - II.

G. Kameswari 8/4/96
JUNIOR PLANNING OFFICER.

4/5/96
CHIEF PLANNING OFFICER.

9/4/96
ASST. PLANNING OFFICER.

VICE - CHAIRMAN.

VISAKHAPATNAM URBAN DEVELOPMENT AUTHORITY.