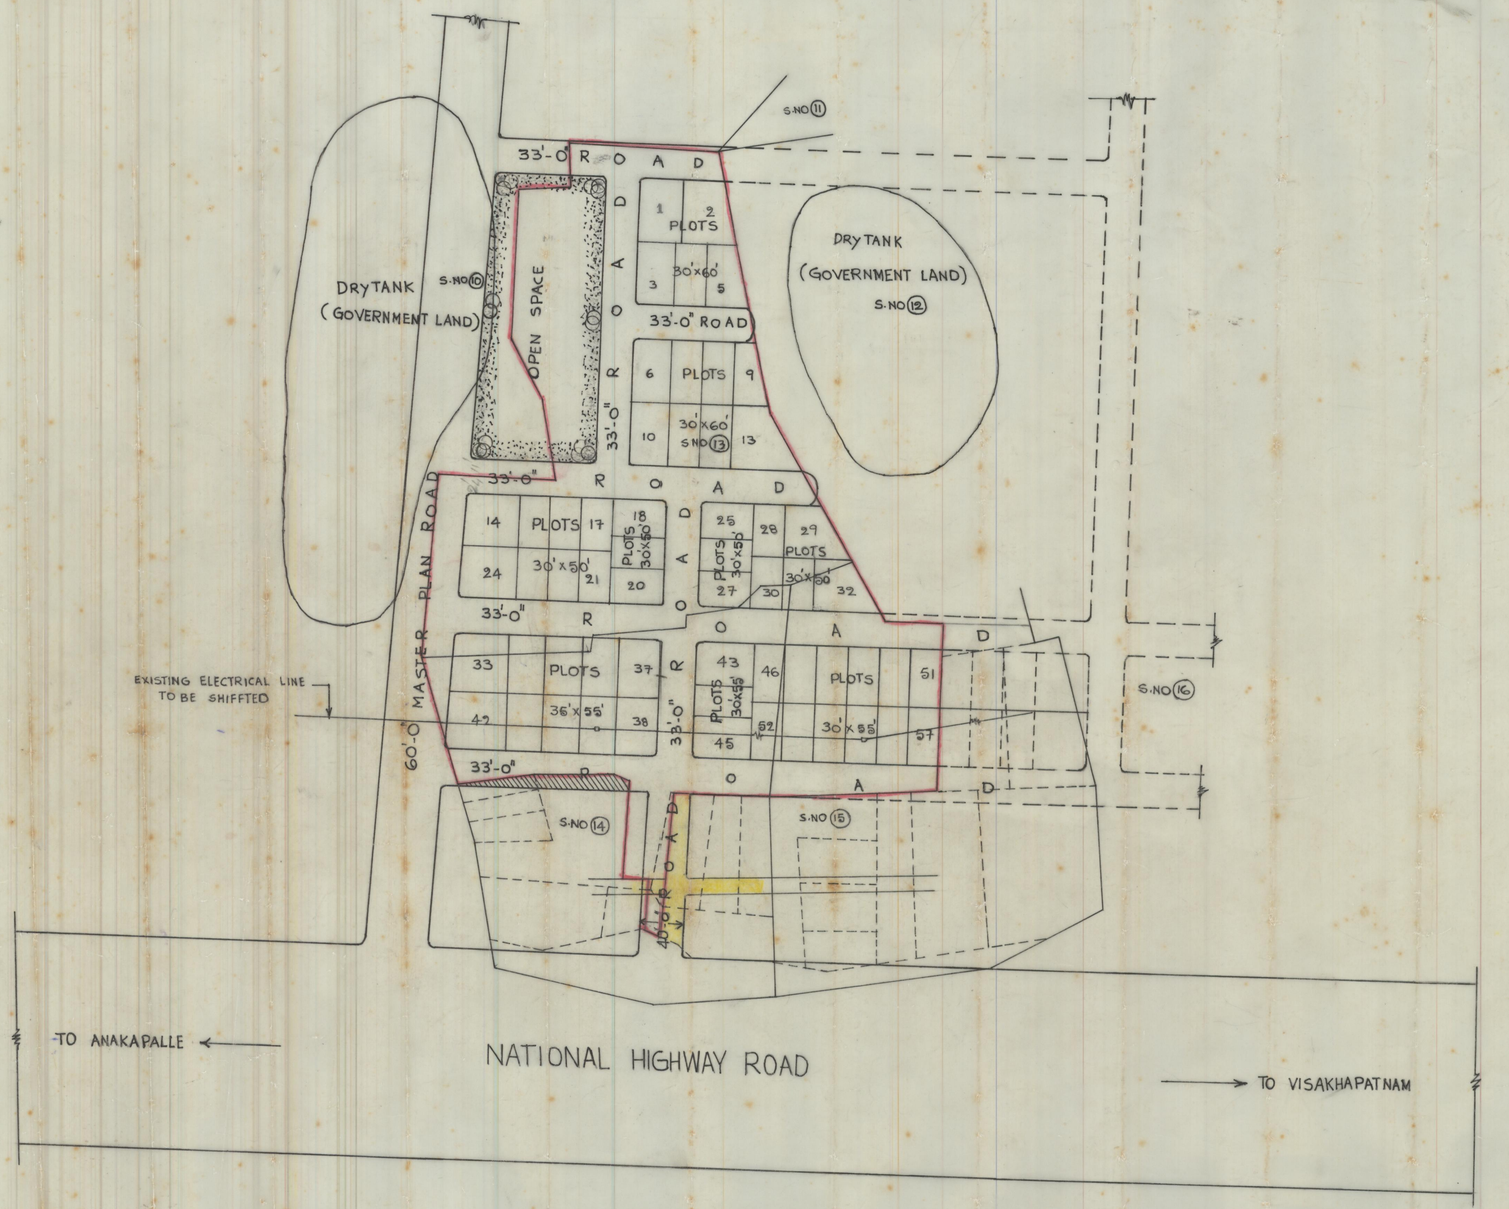

PROPOSED LAYOUT IN S.NOS. 13,14/P & 15/P. OF LANKELA PALEM VILLAGE PARAWADA MANDAL VISAKHAPATNAM DISTRICT.

LAND USE ANALYSIS

SL. NO.	DESCRIPTION	EXTENT AC-CT	PERCENTAGE
1.	PLOTTED AREA	2.52	56.25
2.	ROADS AREA	1.51	33.71
3.	OPEN SPACE AREA	0.45	10.04
TOTAL EXTENT OF LAYOUT		4.48	100.00

LAYOUT BOUNDARY

SL. NO	SIZE OF PLOTS	NO OF PLOTS
1.	30'x50'	19
2.	30'x55'	15
3.	35'x55'	10
4.	30'x60'	13
TOTAL NO. OF PLOTS		57

LAND TO BE ACQUIRED FROM NEIGHBOUR TO MAKE 33'-0" ROAD

SCALE: 1" = 66'-0"
FILE: R.C.NO 939/95G1
VUDA-R-NO 5 dt 9.10.98
L.P. NO. 2/99
(BLP-No 14/96)

26/10/96
S/D MAN

CHIEF PLANNING OFFICER

JUNIOR PLANNING OFFICER

PLANNING OFFICER

VICE-CHAIRMAN

VISAKHAPATNAM URBAN DEVELOPMENT AUTHORITY