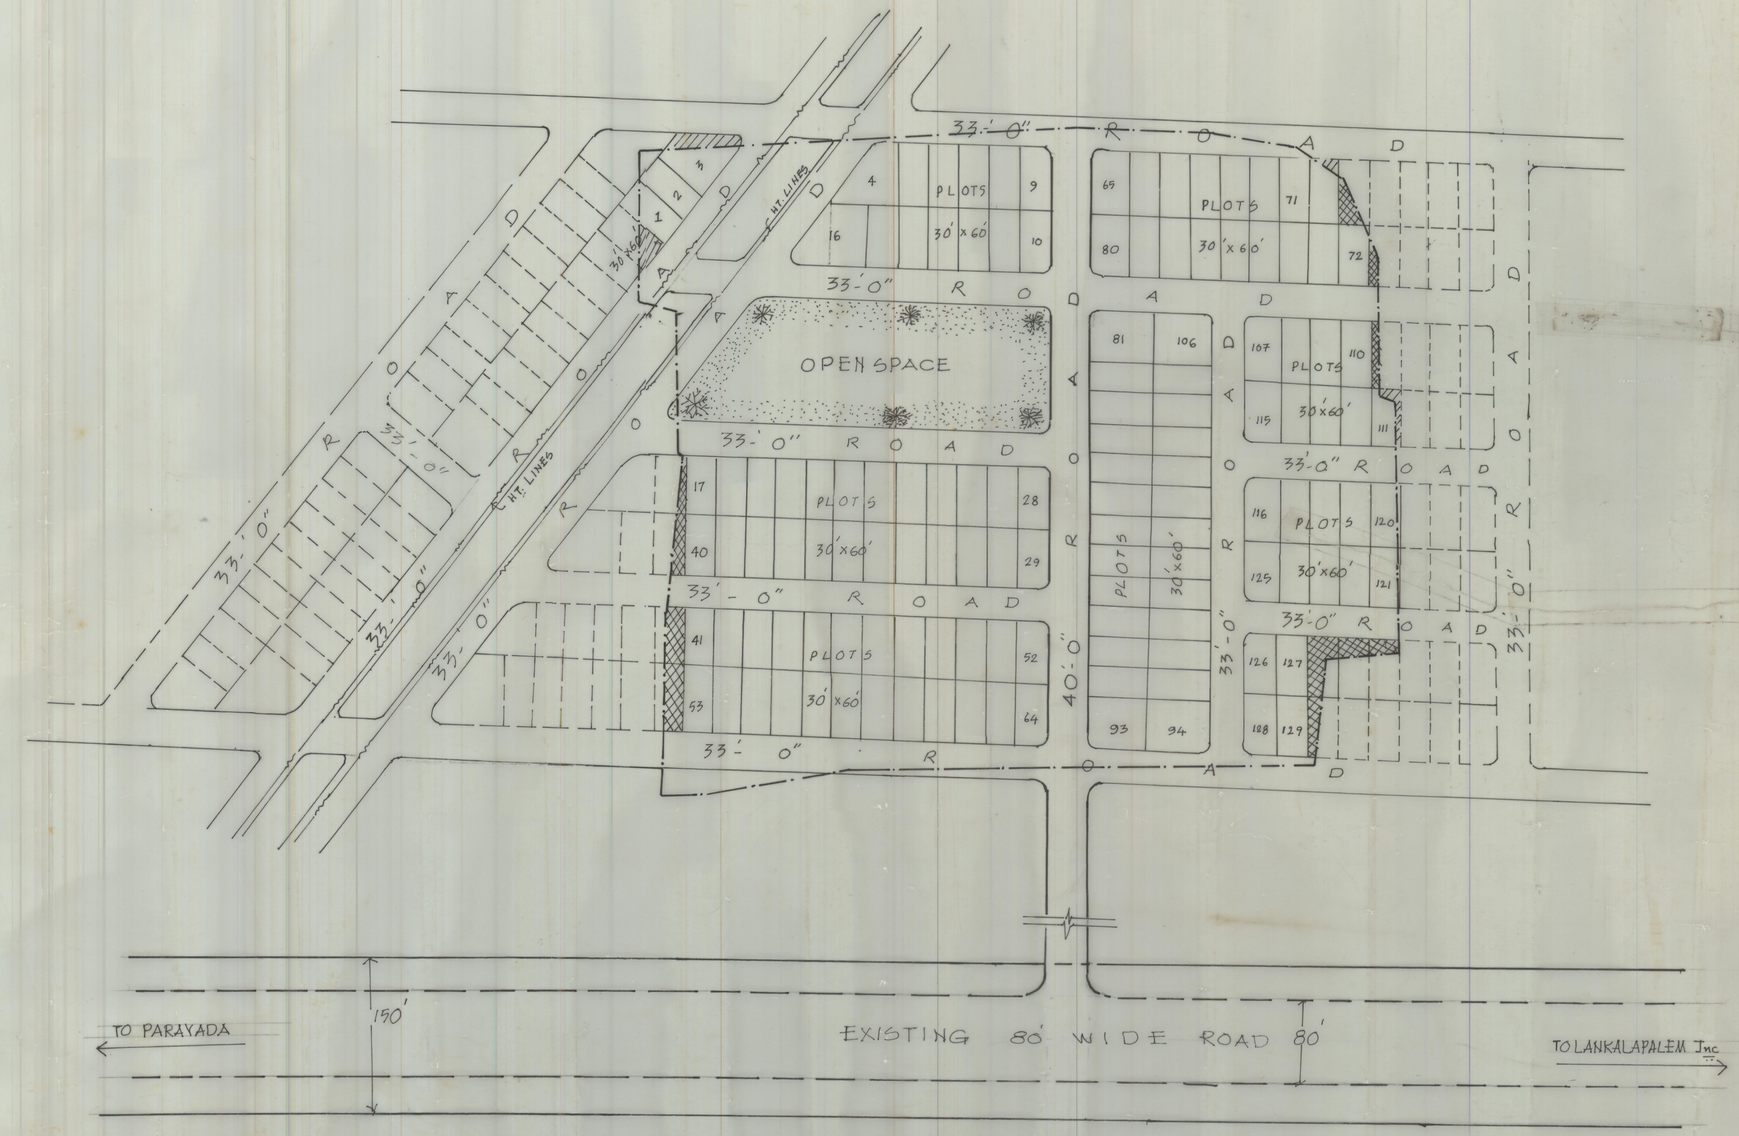

PROPOSED LAYOUT FOR SNOS: 62/P & 63/P OF LANKALAPALEM VILLAGE, PARAVADA MANDAL, VISAKHAPATNAM DISTRICT.

LAYOUT AREA PROPOSED BY THE PARTY	: AC. 9. 66
AREA AFFECTED BY HIGH TENSION LINES	: AC. 0. 14
NET AREA CONSIDERED FOR LAYOUT	: AC. 9. 52

LANDUSE ANALYSIS

PLOTTED	AREA. AC: 5.69	—	59.77%
ROADS	AREA. AC: 2.87	—	30.15%
OPEN SPACE	AREA. AC: 0.96	—	10.08%
TOTAL EXTENT	AC 9.52		100.00

SIZE OF THE PLOT 30'x60'
TOTAL NO OF PLOTS: 129 NOS.
LAY OUT BOUNDARY —·—·—
LANDS TO BE ACQUIRED TO CONSITITUTE FULL PLOTS
LAND TO BE DISPOSED TO THE OTHER PARTY

SCALE: 1" = 66'

N

FILE RCNO: 292/97/G1
L.P. NO: 2/2001

G. Surekha 28/8/97
TPS

Jr. PLANNING OFFICER 29/8/97

A. Babu Rao 29/8/97
Asst. PLANNING OFFICER

PLANNING OFFICER 29/8/97

CHIEF PLANNING OFFICER 10/9/97

VICE CHAIRMAN.

VISAKHAPATNAM URBAN DEVELOPMENT AUTHORITY