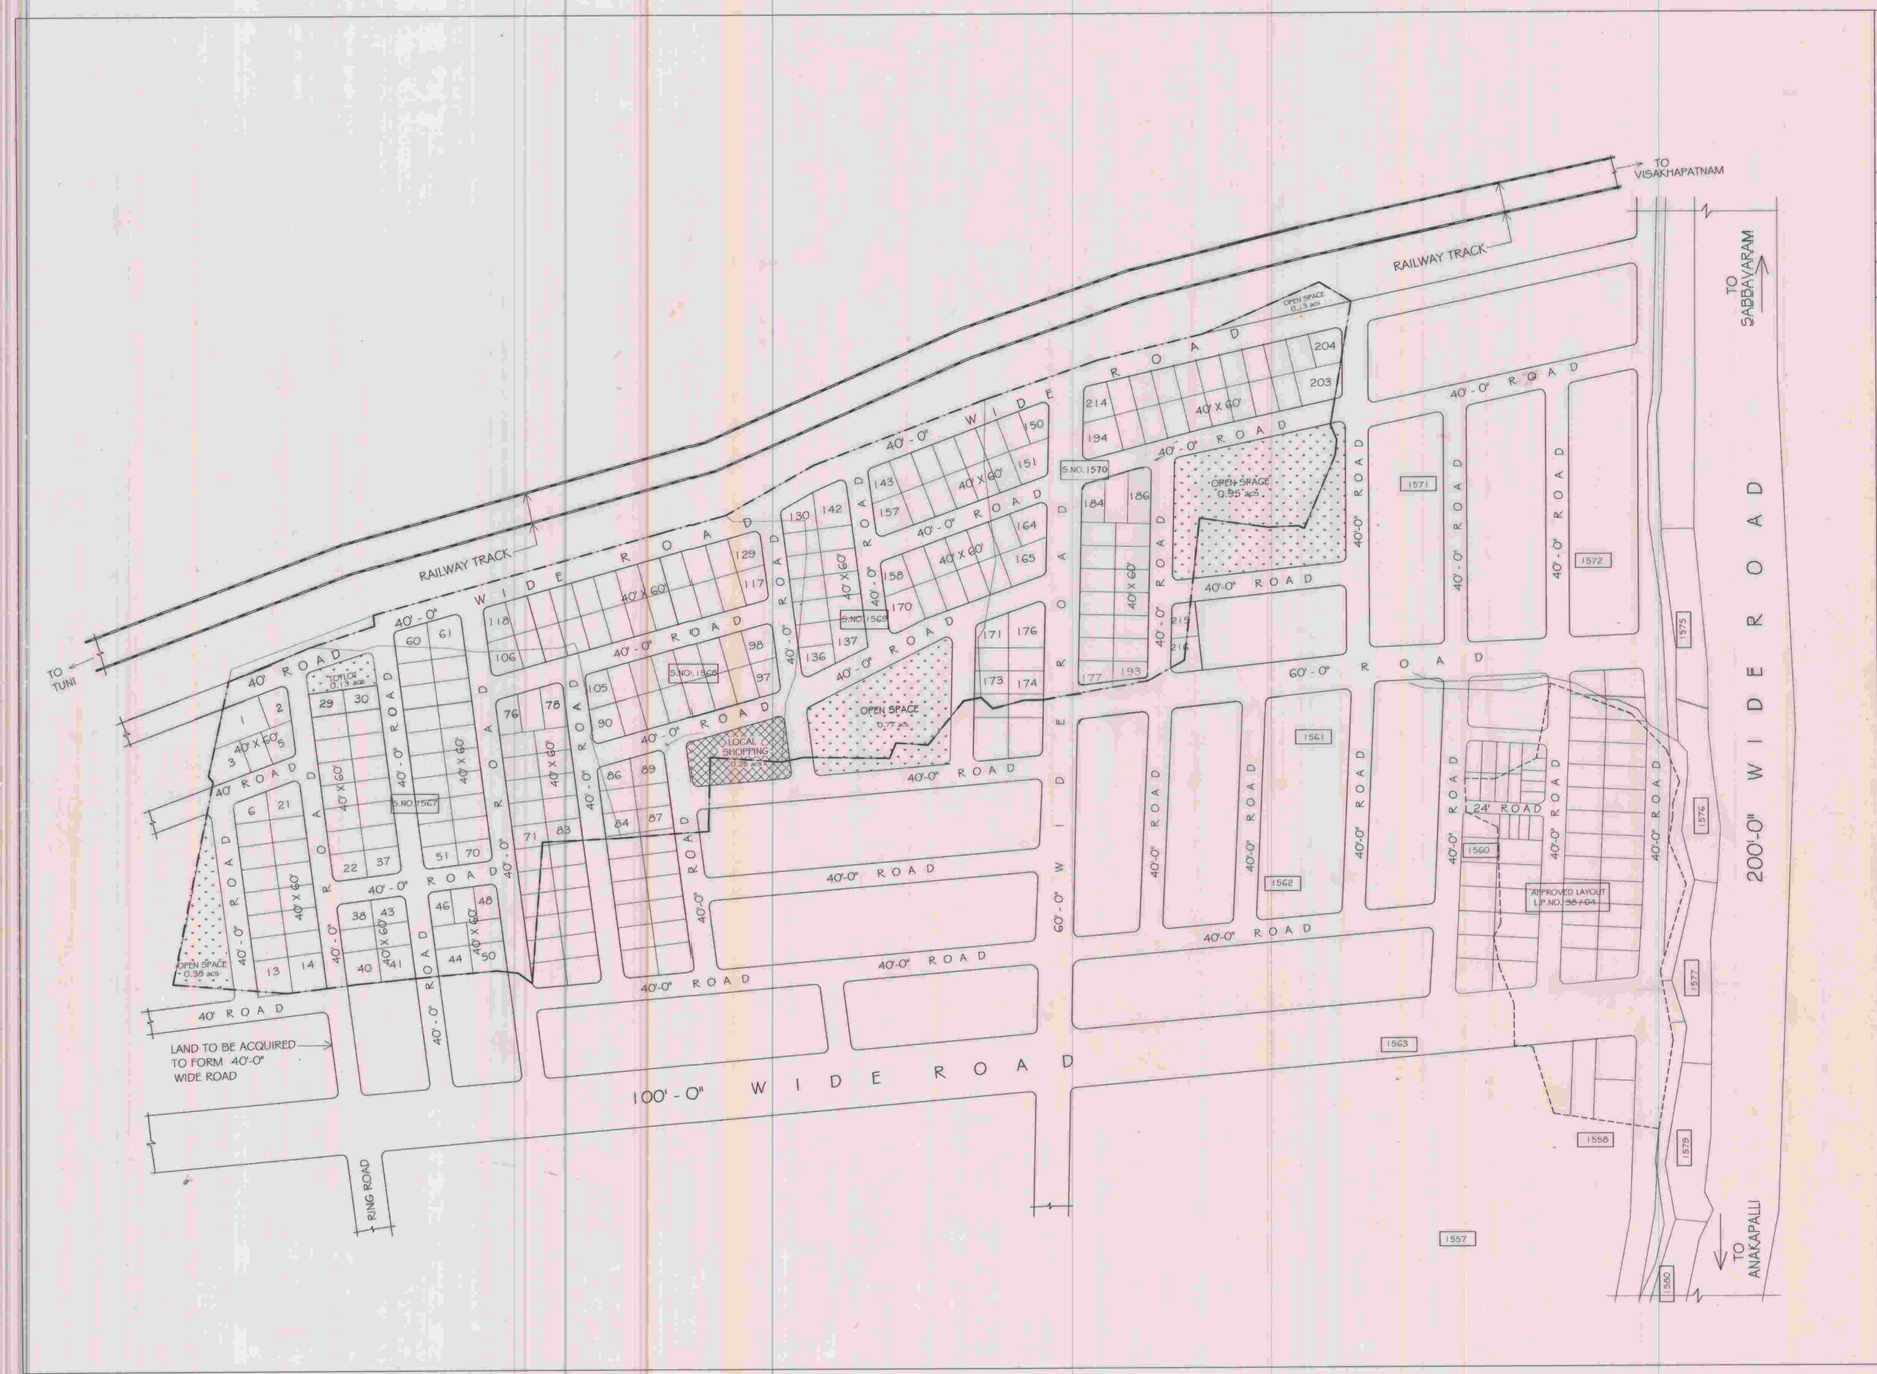

PROPOSED LAY OUT PLAN FOR CHERLOPA KHANDAM IN T.S.NO'S 1567,1568,1569 AND 1570 OF R.S.WARD ANAKAPALLI VISAKHAPATNAM Dist.

Total extent : Ac 23.56 cts.

Land use analysis

S.no	Description	Extent in Acs-cts	Percentage
1.	PLOTTED AREA	13.08	55.52
2.	LOCAL SHOPPING	0.25	1.06
3.	ROADS AREA	7.87	33.41
4.	OPEN SPACE	2.36	10.01
	TOTAL	23.56	100.00

Plot Details

S.NO	SIZE	EXTENT
1.	40'-0" X 60'-0"	266.67 Sq.yds

TOTAL NO OF PLOTS 216

PROP.LAYOUT BOUNDARY

L.P.NO : 2/06

NORTH

SCALE : 1" = 132'0"

FILE R.C.NO : 6737/08/P&L3.

S / D.Man 12/1/06

Asst. Planning officer C-I 17/1/06

Junior planning officer 16/1/06

Chief Urban Planner 18/1/06

Asst. planning officer 16/1/06

VICE - CHAIRMAN

VISAKHAPATNAM URBAN DEVELOPMENT AUTHORITY