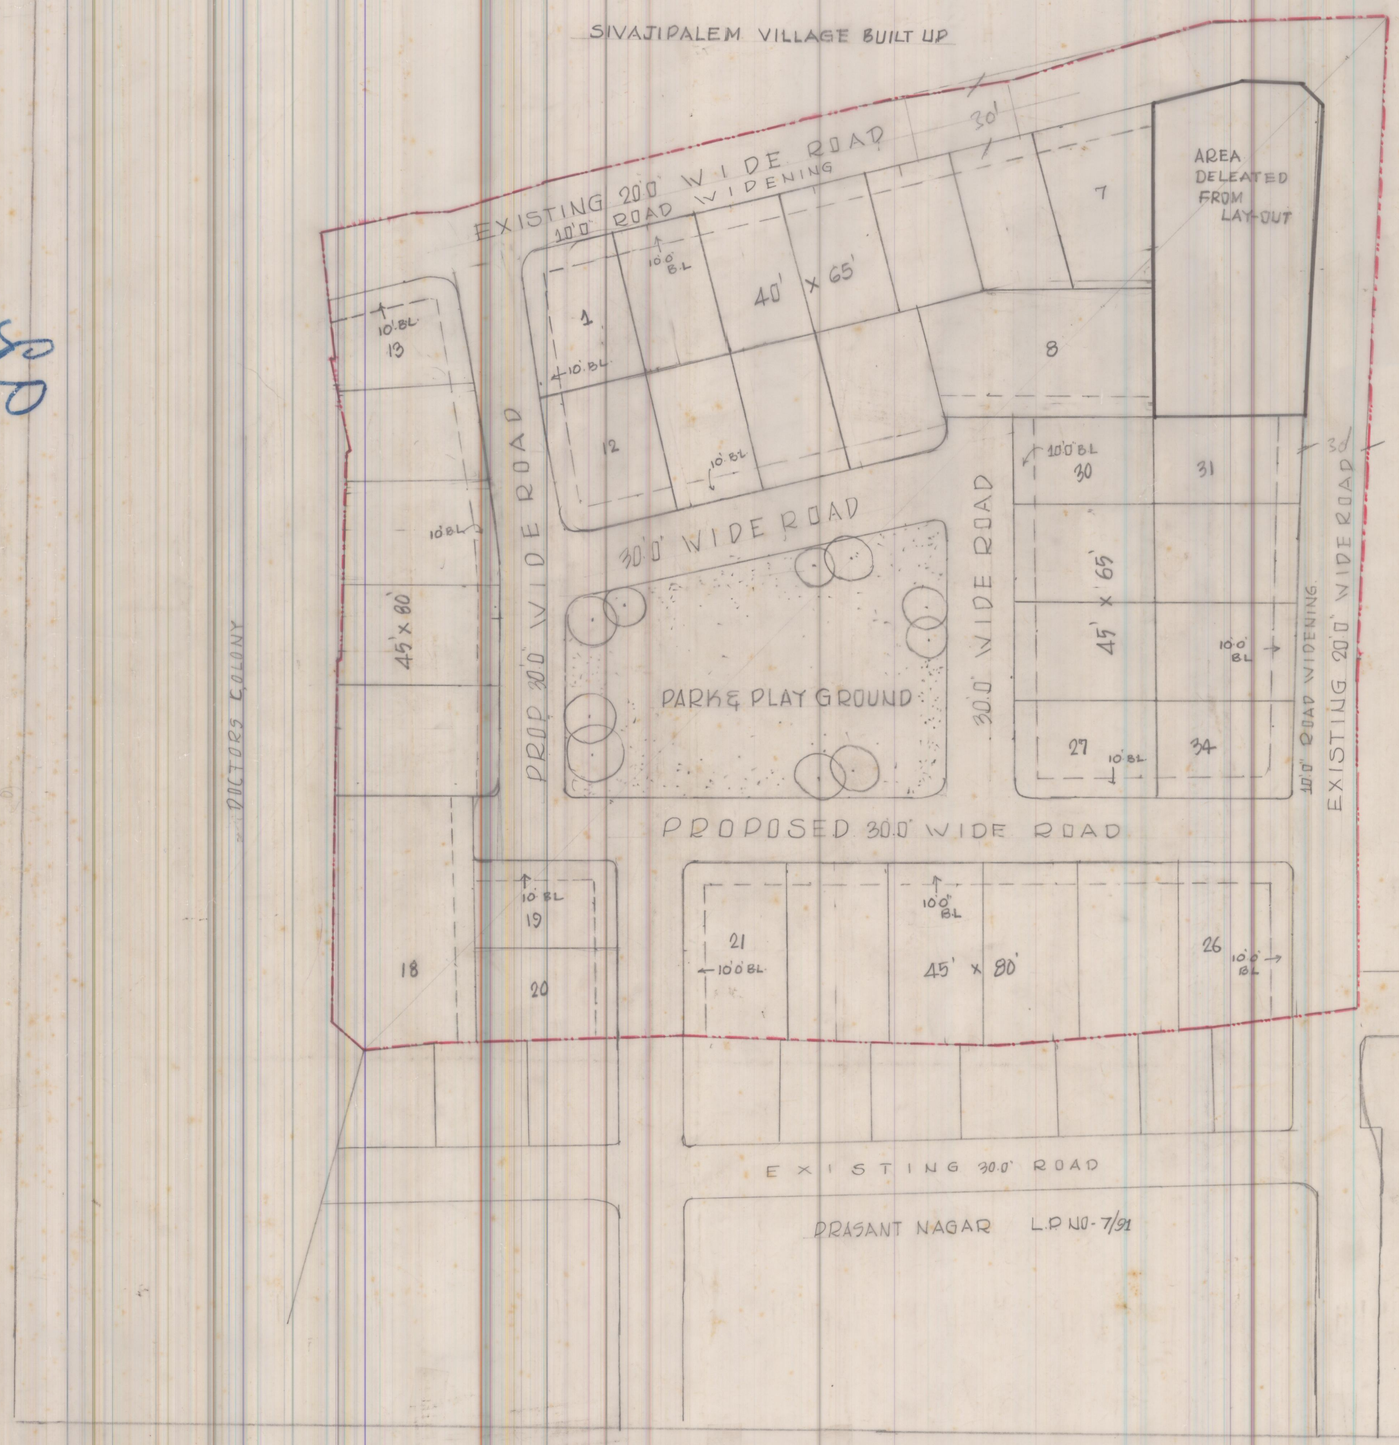

PLAN SHOWING THE PROP. LAY-OUT FOR S.NO 47/2A/1A2 BLOCK NO 4 OF WALTAIR WARD VISAKHAPATNAM

LAND USE ANALYSIS

S.NO	DESCRIPTION	EXTENT IN AC	PERCENTAGE
1	PLOTTED AREA	2.514	56.62%
2	ROADS AREA	1.482	33.38%
3	OPEN AREA	0.444	10.00%
	TOTAL	4.440	100.00%

(17,963.77 SQ.M)

LAY-OUT BOUNDARY

OTHER'S PROPERTY

SIZE OF PLOTS 45'x80', 45'x65', & 40'x65'

TOTAL NO OF PLOTS 34 NOS

SCALE 1-320"

FILE RC NO 2117/92

L.P. NO 20/92

N

20/X/92
T.P.S

20/10/92
PLANING OFFICER

G. Kameswari 20.10.92
JUNIOR PLG. OFFICER

31/10/92
CHIEF PLG OFFICER

20/10/92
ASST PLG. OFFICER

VICE CHAIRMAN

VISAKHAPATNAM URB
DEVELOPMENT AUTHO