# PROPOSED LAYOUT IN S.NO.29/1 OF MADHURAWADA VILLAGE VISAKHAPATNAM DISTRICT BELONGS TO SRI A HANUMANTHA RAO & M. DHANALAKSHMI




## LAND USE ANALYSIS

| SL.NO. | DESCRIPTION | EXTENT AC.CT | PERCENTAGE |
|---|---|---|---|
| 1. | PLOTTED AREA | 1.31 | 56.27 % |
| 2. | ROAD AREA | 0.78 | 33.48% |
| 3. | OPEN SPACE AREA | 0.24 | 10.30% |
| TOTAL EXTENT OF LAY-OUT | | 2.33 | 100.00 |

LAYOUT BOUNDARY

| S.L.NO. | SIZE OF PLOTS | NO OF PLOTS |
|---|---|---|
| 1. | 45'x90' | 13 |

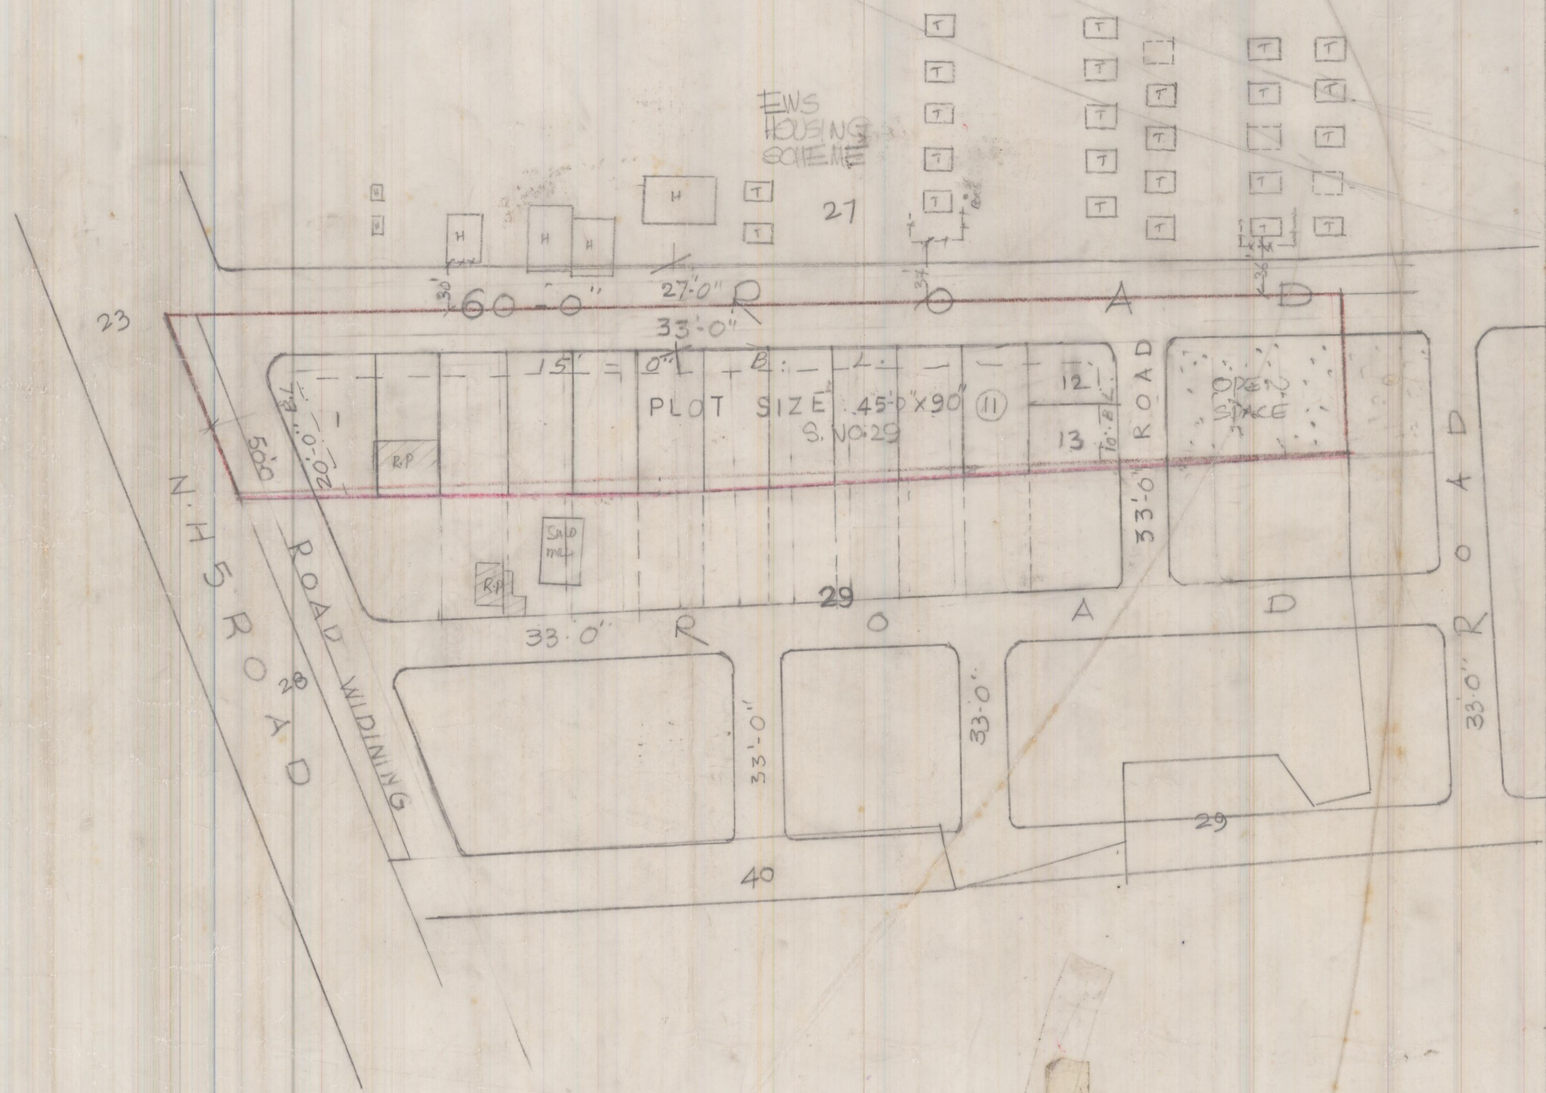


SCALE: 1" = 66'-0"
FILE: RC.NO. 94/93
L.P. NO 20/94

A.D.M

JUNIOR PLANNING OFFICER

ASST. PLANNING OFFICER

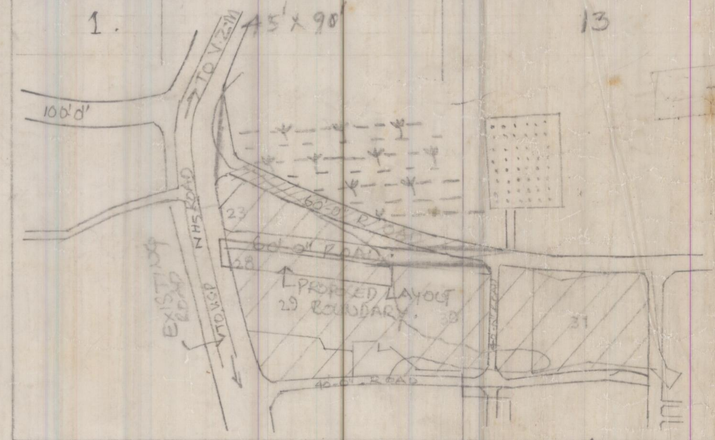CHIEF PLANNING OFFICER

VICE CHAIRMAN

VISAKHAPATNAM URBAN DEVELOPMENT AUTHORITY