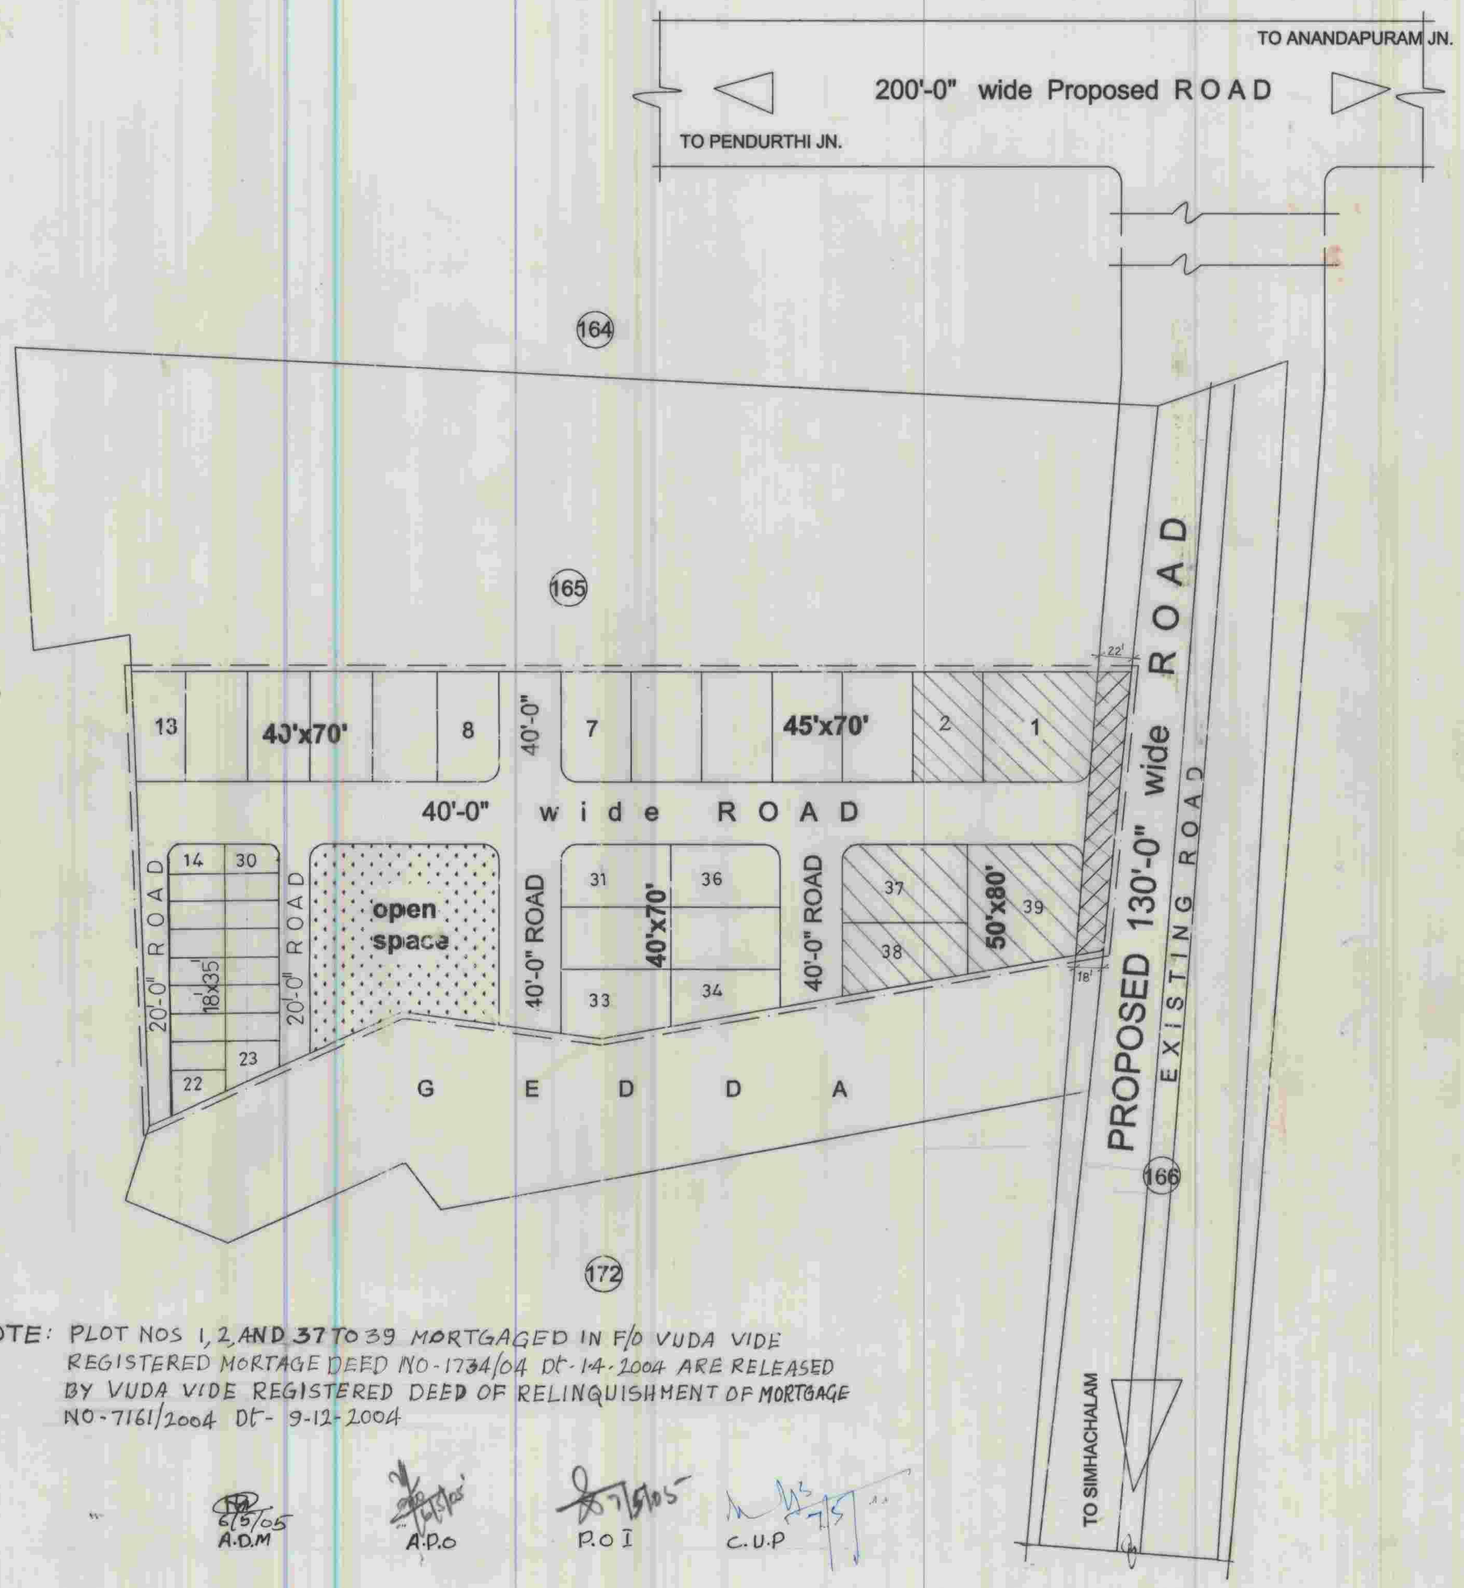

NOTE: PLOT NOS 1, 2, AND 37 TO 39 MORTGAGED IN F/O VUDA VIDE REGISTERED MORTAGE DEED NO-1734/04 DT-1-4-2004 ARE RELEASED BY VUDA VIDE REGISTERED DEED OF RELINQUISHMENT OF MORTGAGE NO-7161/2004 DT- 9-12-2004

6/5/05 A.D.M | A.P.O | 7/5/05 P.O I | C.U.P 7/5

MADHURI GARDENS - I LAY-OUT IN S.NO: 165 / 1part OF GANDIGUNDAM VILLAGE, ANANDAPURAM (M), VISAKHAPATNAM DIST.

Belongs to : M/ s PADMASREE REAL ESTATES & CONSTRUCTIONS.

LAND USE ANALYSIS :-

SL.NO.	DESCRIPTION	EXTENT ACS.-CTS.	PERCENTAGE
1.	PLOTTED AREA	1-82	57.6[illegible]
2.	ROADS AREA	1-02	32.28
3.	OPEN SPACE AREA	0-32	10.1[illegible]
	TOTAL AREA	3.16	100.00

PLOTS DETAIL :-

SL.NO.	PLOT SIZE	NO. OF PLOTS
1.	50' x 80'	3
2.	45' x 70'	7
3.	40' x 70'	12
4.	18' x 35'	17
	TOTAL NO. OF PLOTS	39

SCALE : 1" = 66'-0"

north

PROPOSED LAY-OUT BOUNDARY

Owner's Sign.

Licensed Surveyor

043/03

FILE R.C.No: 2110/03/APO(DC)/BML-DN L.P.No: 20 / 2004

PLOTS MORTIGAGED TO VUDA
PLOT Nos: 1, 2, 37, 38 & 39.

Site covered in 130'-0" wide Master plan Road. Extent [illegible]

20/2/04 S / D'man

23/2/04 Chief urban planner

20/2/04 Junior planning officer

VICE CHAIRMAN

VISAKHAPATNAM URBAN DEVELOPMENT AUTHORITY