PROPOSED LAYOUT OF SRI BALAJI NAGAR IN S.NO.57/1P OF YENDADA VILLAGE OF VISAKHAPATNAM DISTRICT BELONGS TO SRI BH. NARASIMHA RAJU G.P.A. HOLDER

LAND USE ANALYSIS

SL. NO.	DESCRIPTION	EXTENT AC-CT	PERCENTAGE
1	PLOTTED AREA	2-53	55.97%
2.	ROADS AREA	1-46	32.30%
3.	OPEN SPACE	0-53	11.73%
TOTAL EXTENT OF LAYOUT		4-52	100.00

LAY OUT BOUNDARY

SL.NO	SIZE OF PLOTS	NO OF PLOTS
1	40'-0" X 70'-0"	10 NOS
2	40'-0" X 60'-0"	31 "
3	30'-0" X 50'-0"	1 "
TOTAL NO OF PLOTS		42 NOS

KEY PLAN
SCALE: 1:3000

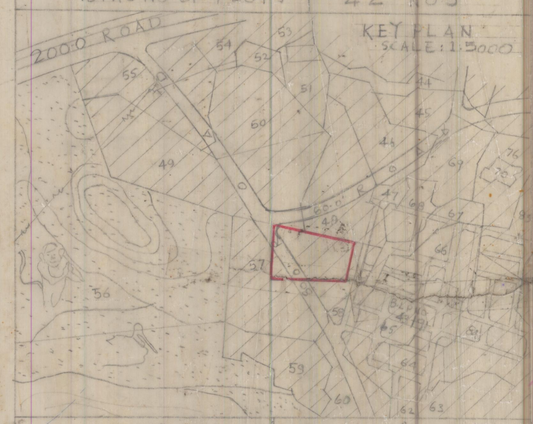

SCALE: 1=66'0"
FILE: RC. NO. 734/93 G4
VUDA R NO 455 dt 26-12-93
L.P. NO 21/94 (TCLP NO 41/74)

Ch. Ramanadham
A.D.M 16-12-93

B. Vijayalakshmi 16/12/93
JUNIOR PLANNING OFFICER

CHIEF PLANNING OFFICER 16/1/94

PLANNING OFFICER

VICE-CHAIRMAN
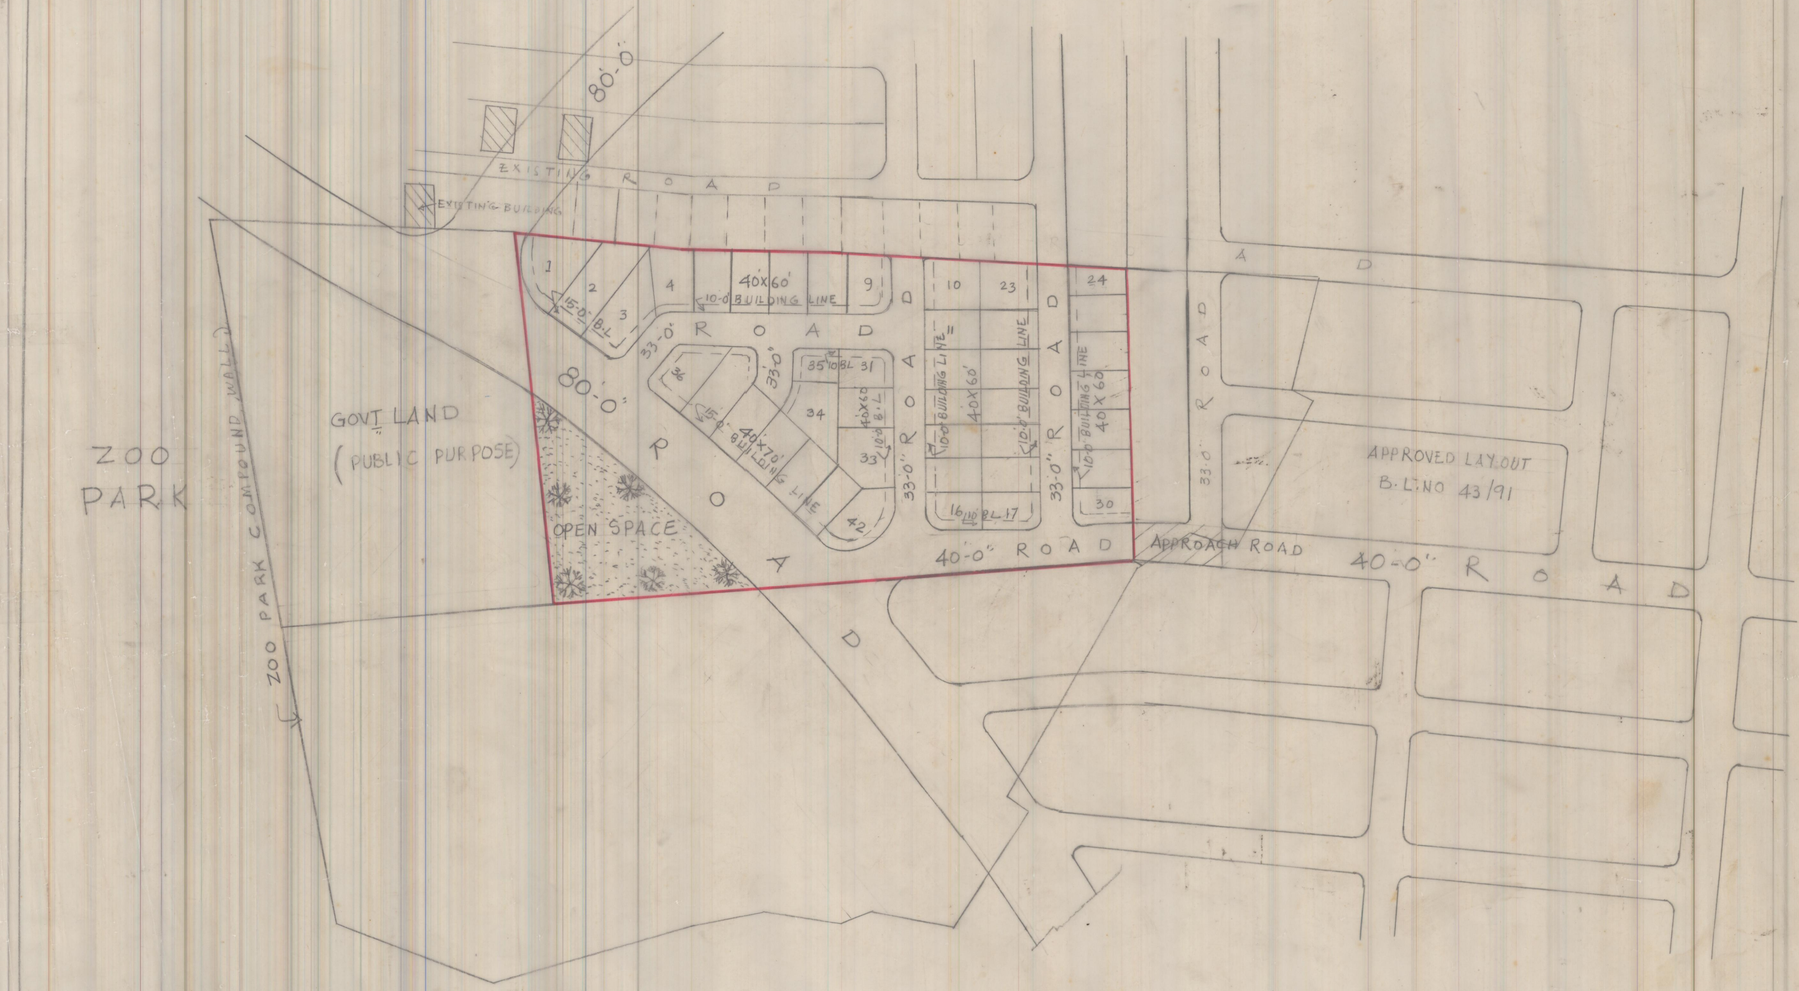
VISAKHAPATNAM URBAN DEVELOPMENT AUTHORITY