REGULARISATION OF LAYOUT IN S.NOS.52,53/8 OF DUVVADA VILLAGE OF VISAKHAPATNAM

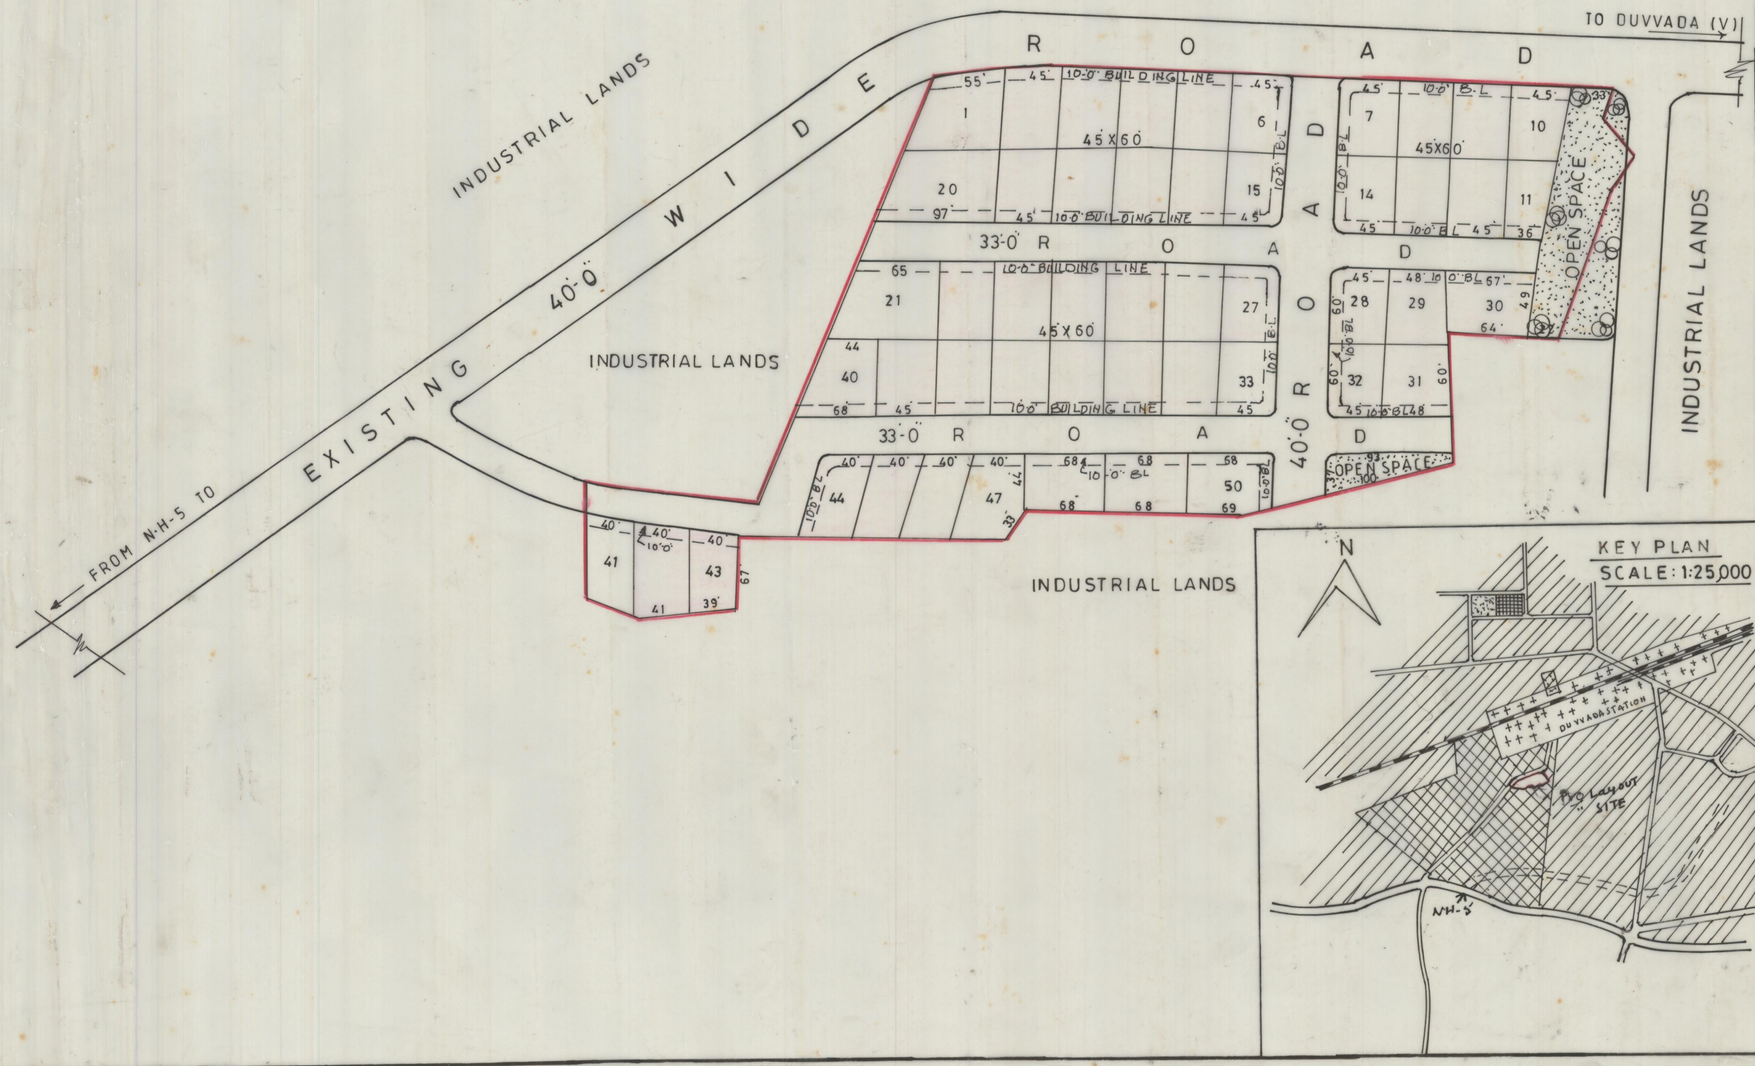

LAND USE ANALYSIS

SL.NO.	DESCRIPTION	EXTENT AC-CT	PERCENTAGE
1	PLOTTED AREA	3·31	69·98
2	ROADS AREA	1·17	24·74
3	OPEN SPACE AREA	0·25	5·28
TOTAL EXTENT OF LAYOUT		4·73	100·00

LAYOUT BOUNDARY

SL.NO.	SIZE OF PLOTS	NO OF PLOTS
1	45'-0" X 60'-0"	TOTAL 50 NOS

REGISTERED PLOTS

SCALE : 1"=66'-0"
FILE: RC. NO. 1582/92 G1
VUDA. R.NO. 336 Dt 30-3-93
L.P. NO. 21/96
(B.L.P. NO: 13/93)

S/D. MAN 6/8/96

PLANNING OFFICER

V. Jyothi 6/8/96
JUNIOR PLANNING OFFICER

CHIEF PLANNING OFFICER

A. Babu Rao 12-8-96.
ASST PLANNING OFFICER

VICE - CHAIRMAN

VISAKHAPATNAM URBAN DEVELOPMENT AUTHORITY