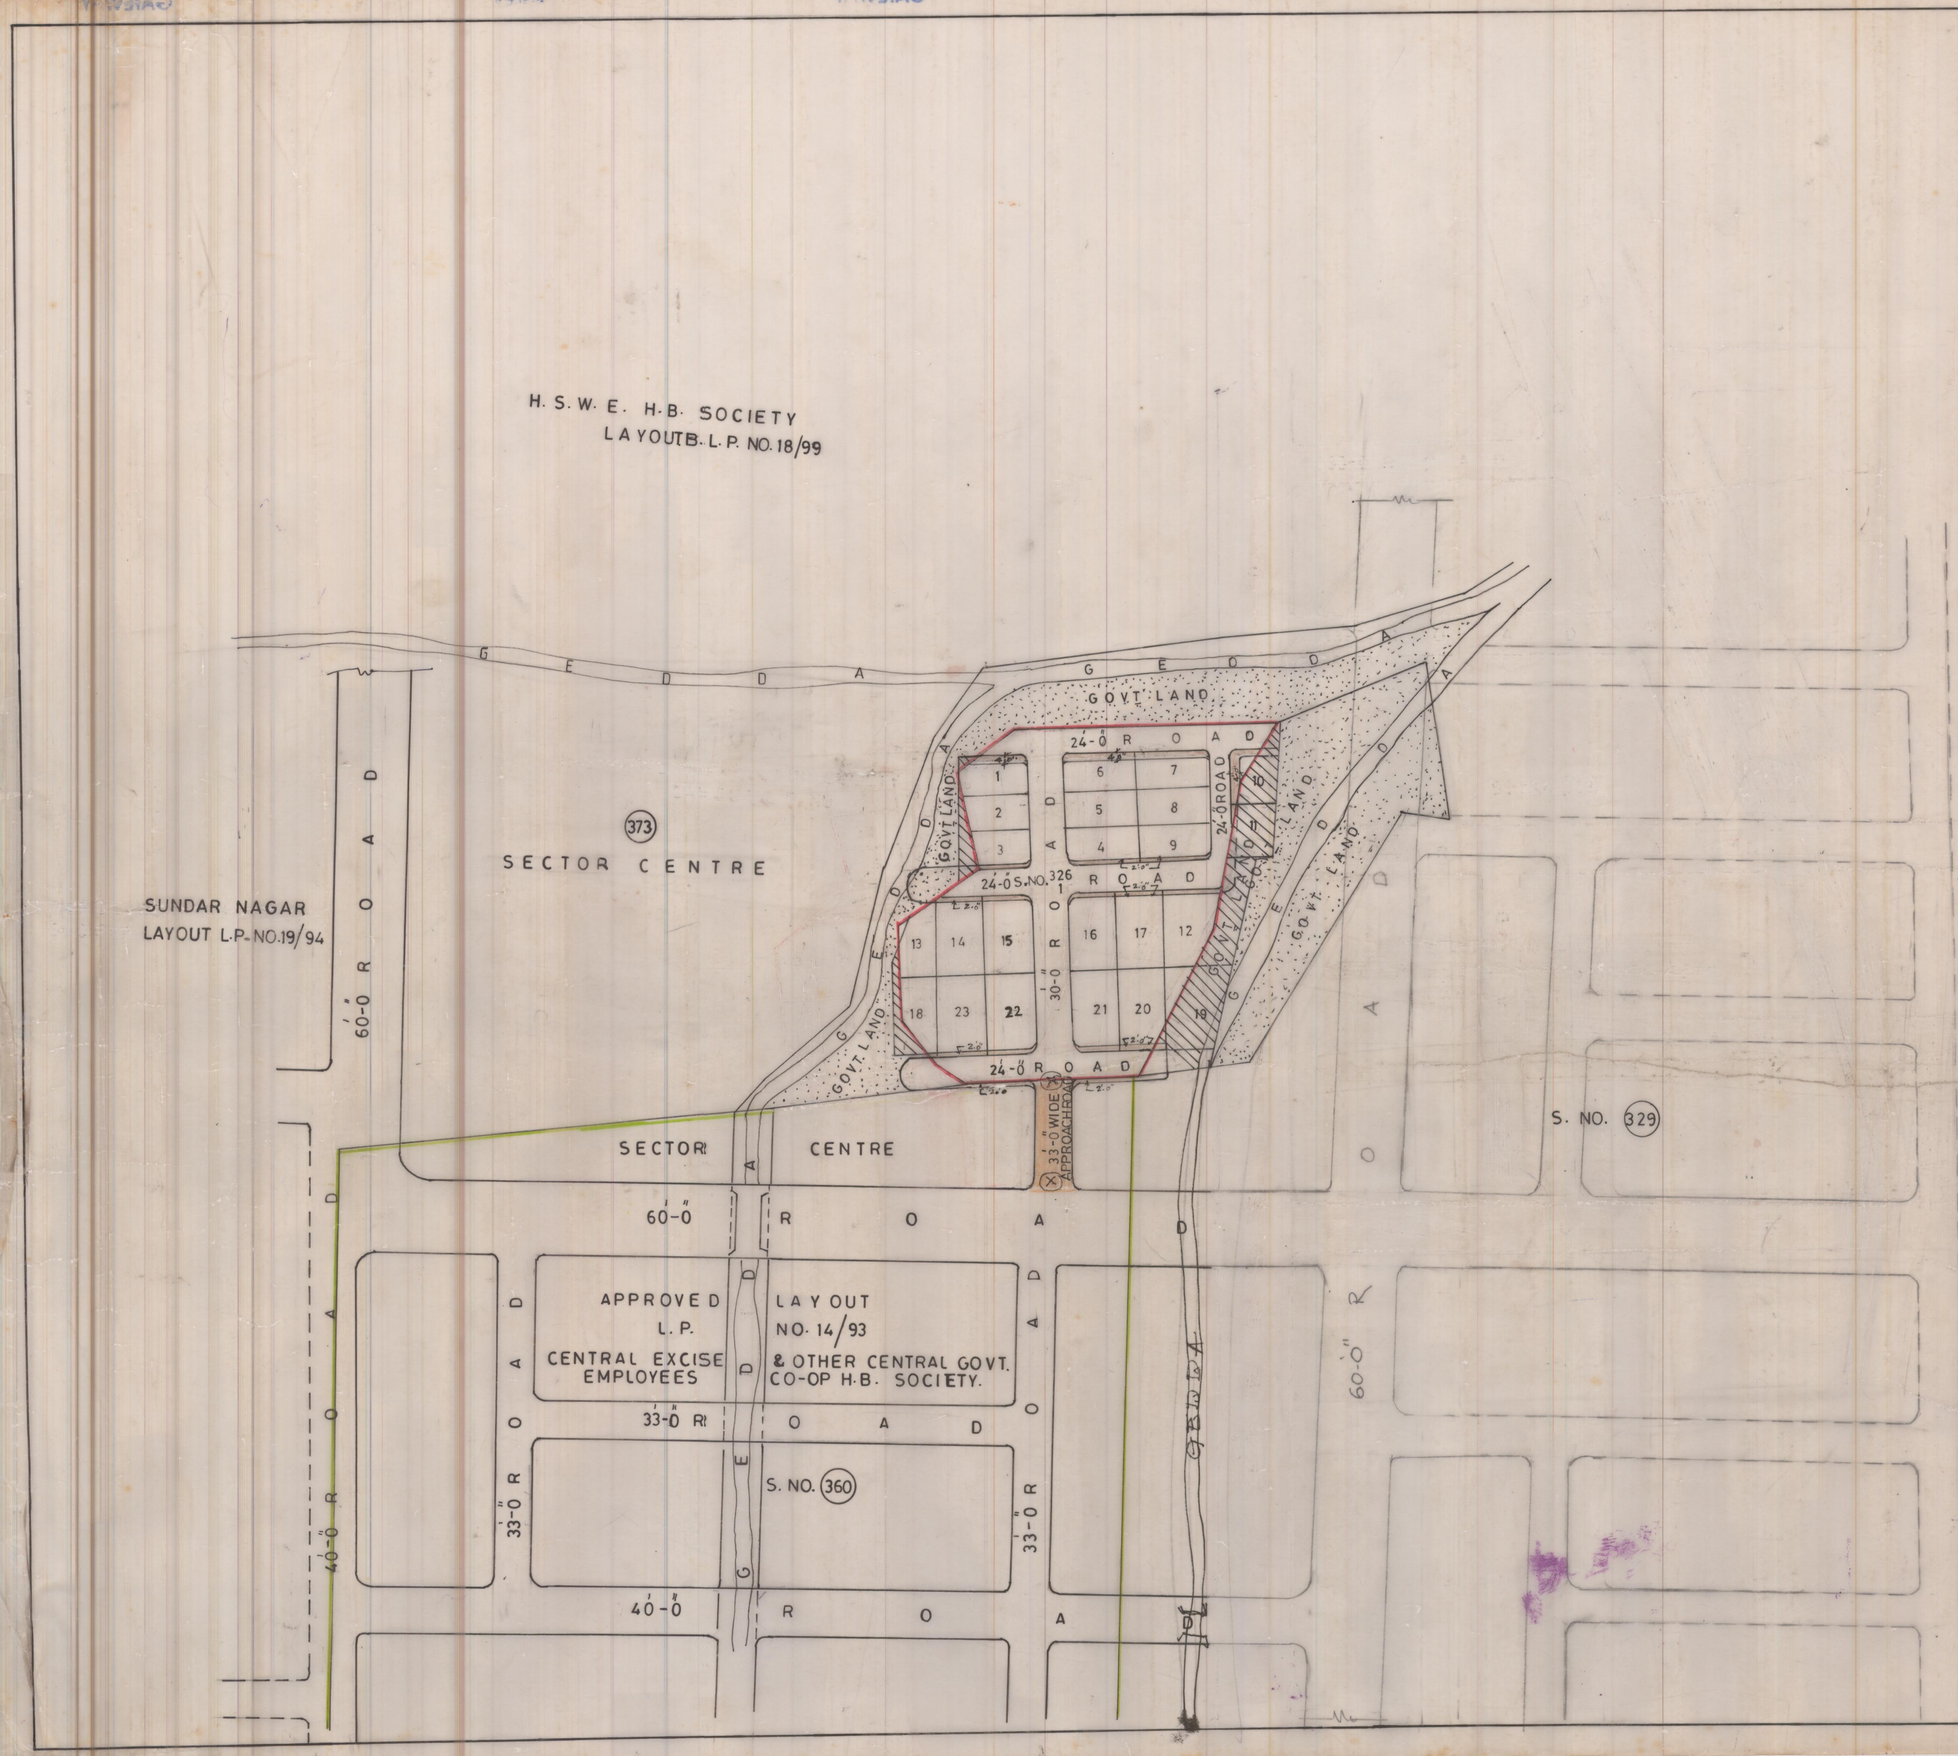

PROPOSED LAYOUT FOR REGULARISATION IN S.NO. 326/1 OF MADHURAWADA VILLAGE CHINAGADILA MANDAL VISAKHAPATNAM DISTRICT BELONGS TO SRI V APPA RAO & OTHERS

LAND USE ANALYSIS

SL. NO	DESCRIPTION	EXTENT AC-CT	PERCENTAGE
1	PLOTTED AREA	0·89	60·14
2	ROADS AREA	0·59	39·86
3	OPEN SPACE AREA	NIL	NIL
TOTAL EXTENT OF LAYOUT		1·48	100·00

SL. NO.	SIZE OF PLOTS	NO OF PLOTS
1	TOTAL NO PLOTS	20 NOS

NOTE:- DELETED PLOT NOS. 10, 11, 19. ARE FALLEN IN GOVET. LAND.

LAYOUT BOUNDARY

PROPSED ROAD WIDENING

33-0

SCALE:- 1=66-0

FILE. R.C.NO. 1272/96/G3

L.P. NO. 21/03

Ch. Ramanadham
A.D.M 24-12-99

CHIEF PLANNING OFFICER

B. Vijay Lakshmi
1/1/2000
JUNIOR PLANNING OFFICER

ASST. PLANNING OFFICER

V.C'S ORDERS dt. 1-2-2002
(IN FILE R.C. No. 1272/96)
VICE-CHAIRMAN

VISAKHAPATNAM URBAN DEVELOPMENT AUTHORITY