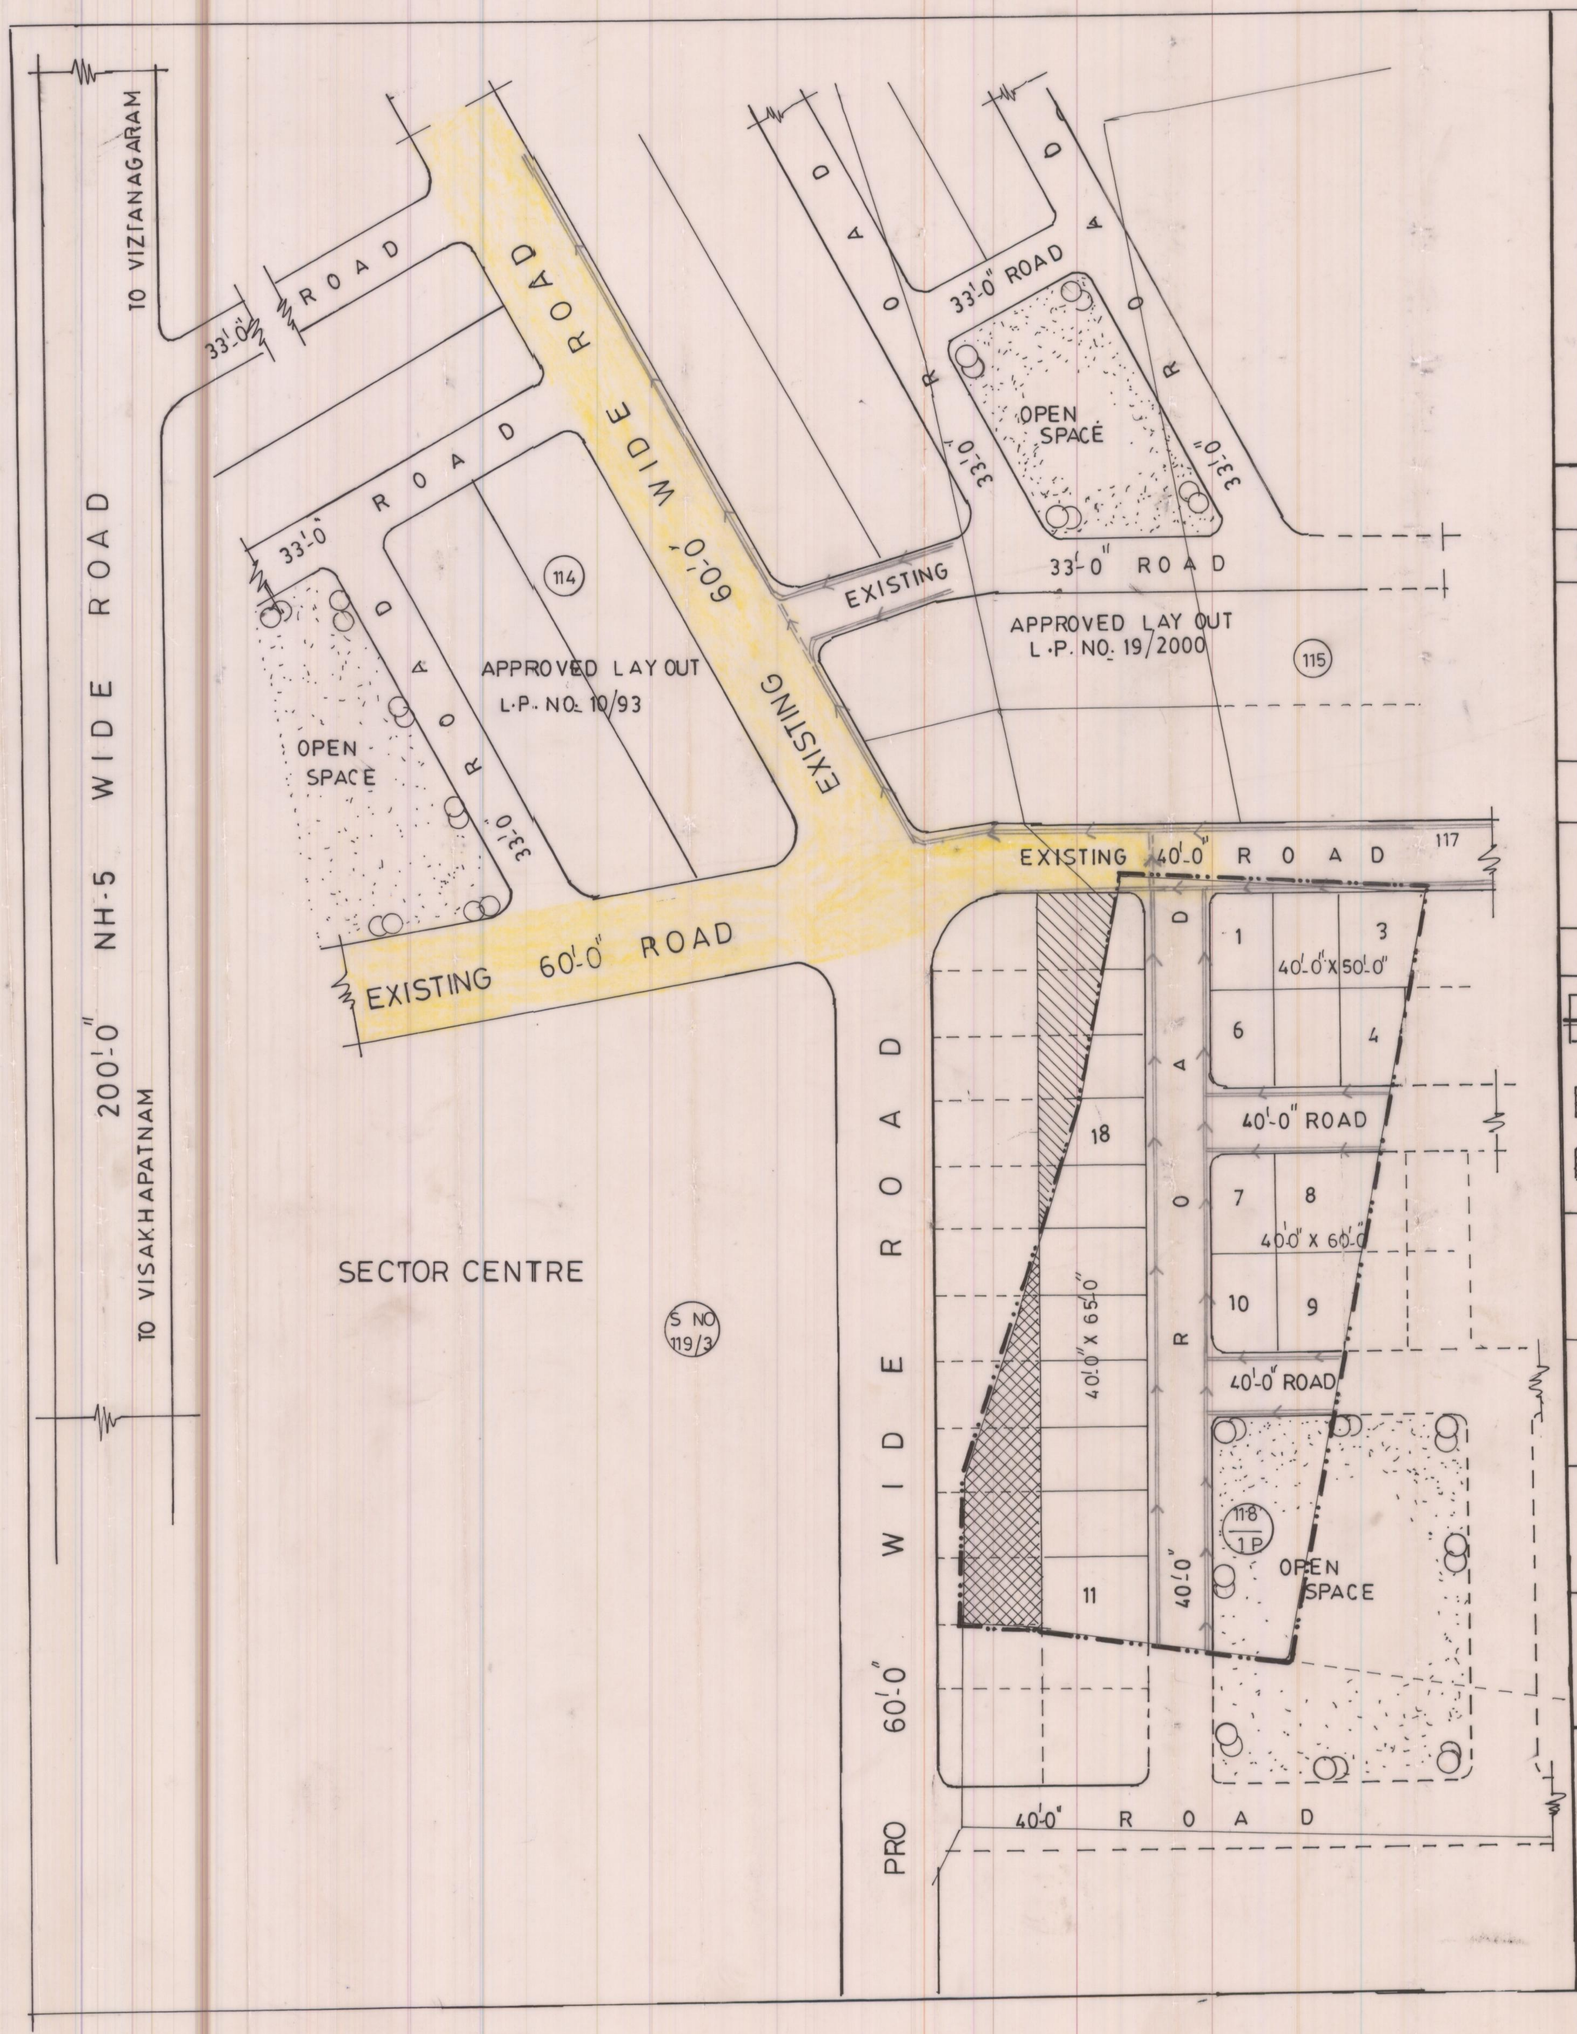

SUGGESTIVE LAY OUT PLAN FOR S NO 118/1/P, OF MADHURAWADA VILLAGE, CHINAGADILA MANDAL, VISAKHAPATNAM DIST. BELONGS TO SRI P. R. J SRINIVASA RAJU

TOTAL EXTENT OF THE LAY OUT ACS 2.15

SL NO	DESCRIPTION	EXTENT IN Acs	PERCENTAGE
1	PLOTTED AREA	1.28	59.53%
2	ROADS AREA	0.65	30.23%
3	OPEN SPACE AREA	0.22	10.24%
	TOTAL	2.15	100.00%

PLOT SIZE 40'-0" X 65'-0" = 8 NOS
40'-0" X 60'-0" = 10 NOS

TOTAL NO OF PLOTS = 18 NOS

LAY OUT BOUNDARY

LAND TO BE PURCHASED FROM THE ADJACENT LAND OWNER TO GET FULL PLEDGED PLOTS

LAND TO BE SOLD TO ADJACENT LAND OWNER

SCALE 1" = 66'-0"

FILE RC NO: 1039/2001/G3
L.P. NO. 22/03
[B.L.P. NO 18/02]

N

A.D.M. 16/9/02

PLANNING OFFICER 19/9/02

B. Vijayalakshmi 16/9/2002
JUNIOR PLANNING OFFICE

CHIEF URBAN PLANNER 19/9/02

ASST PLANNING OFFICER 19/9/02

VICE-CHAIRMAN

VISAKHAPATNAM URBAN DEVELOPMENT AUTHORITY