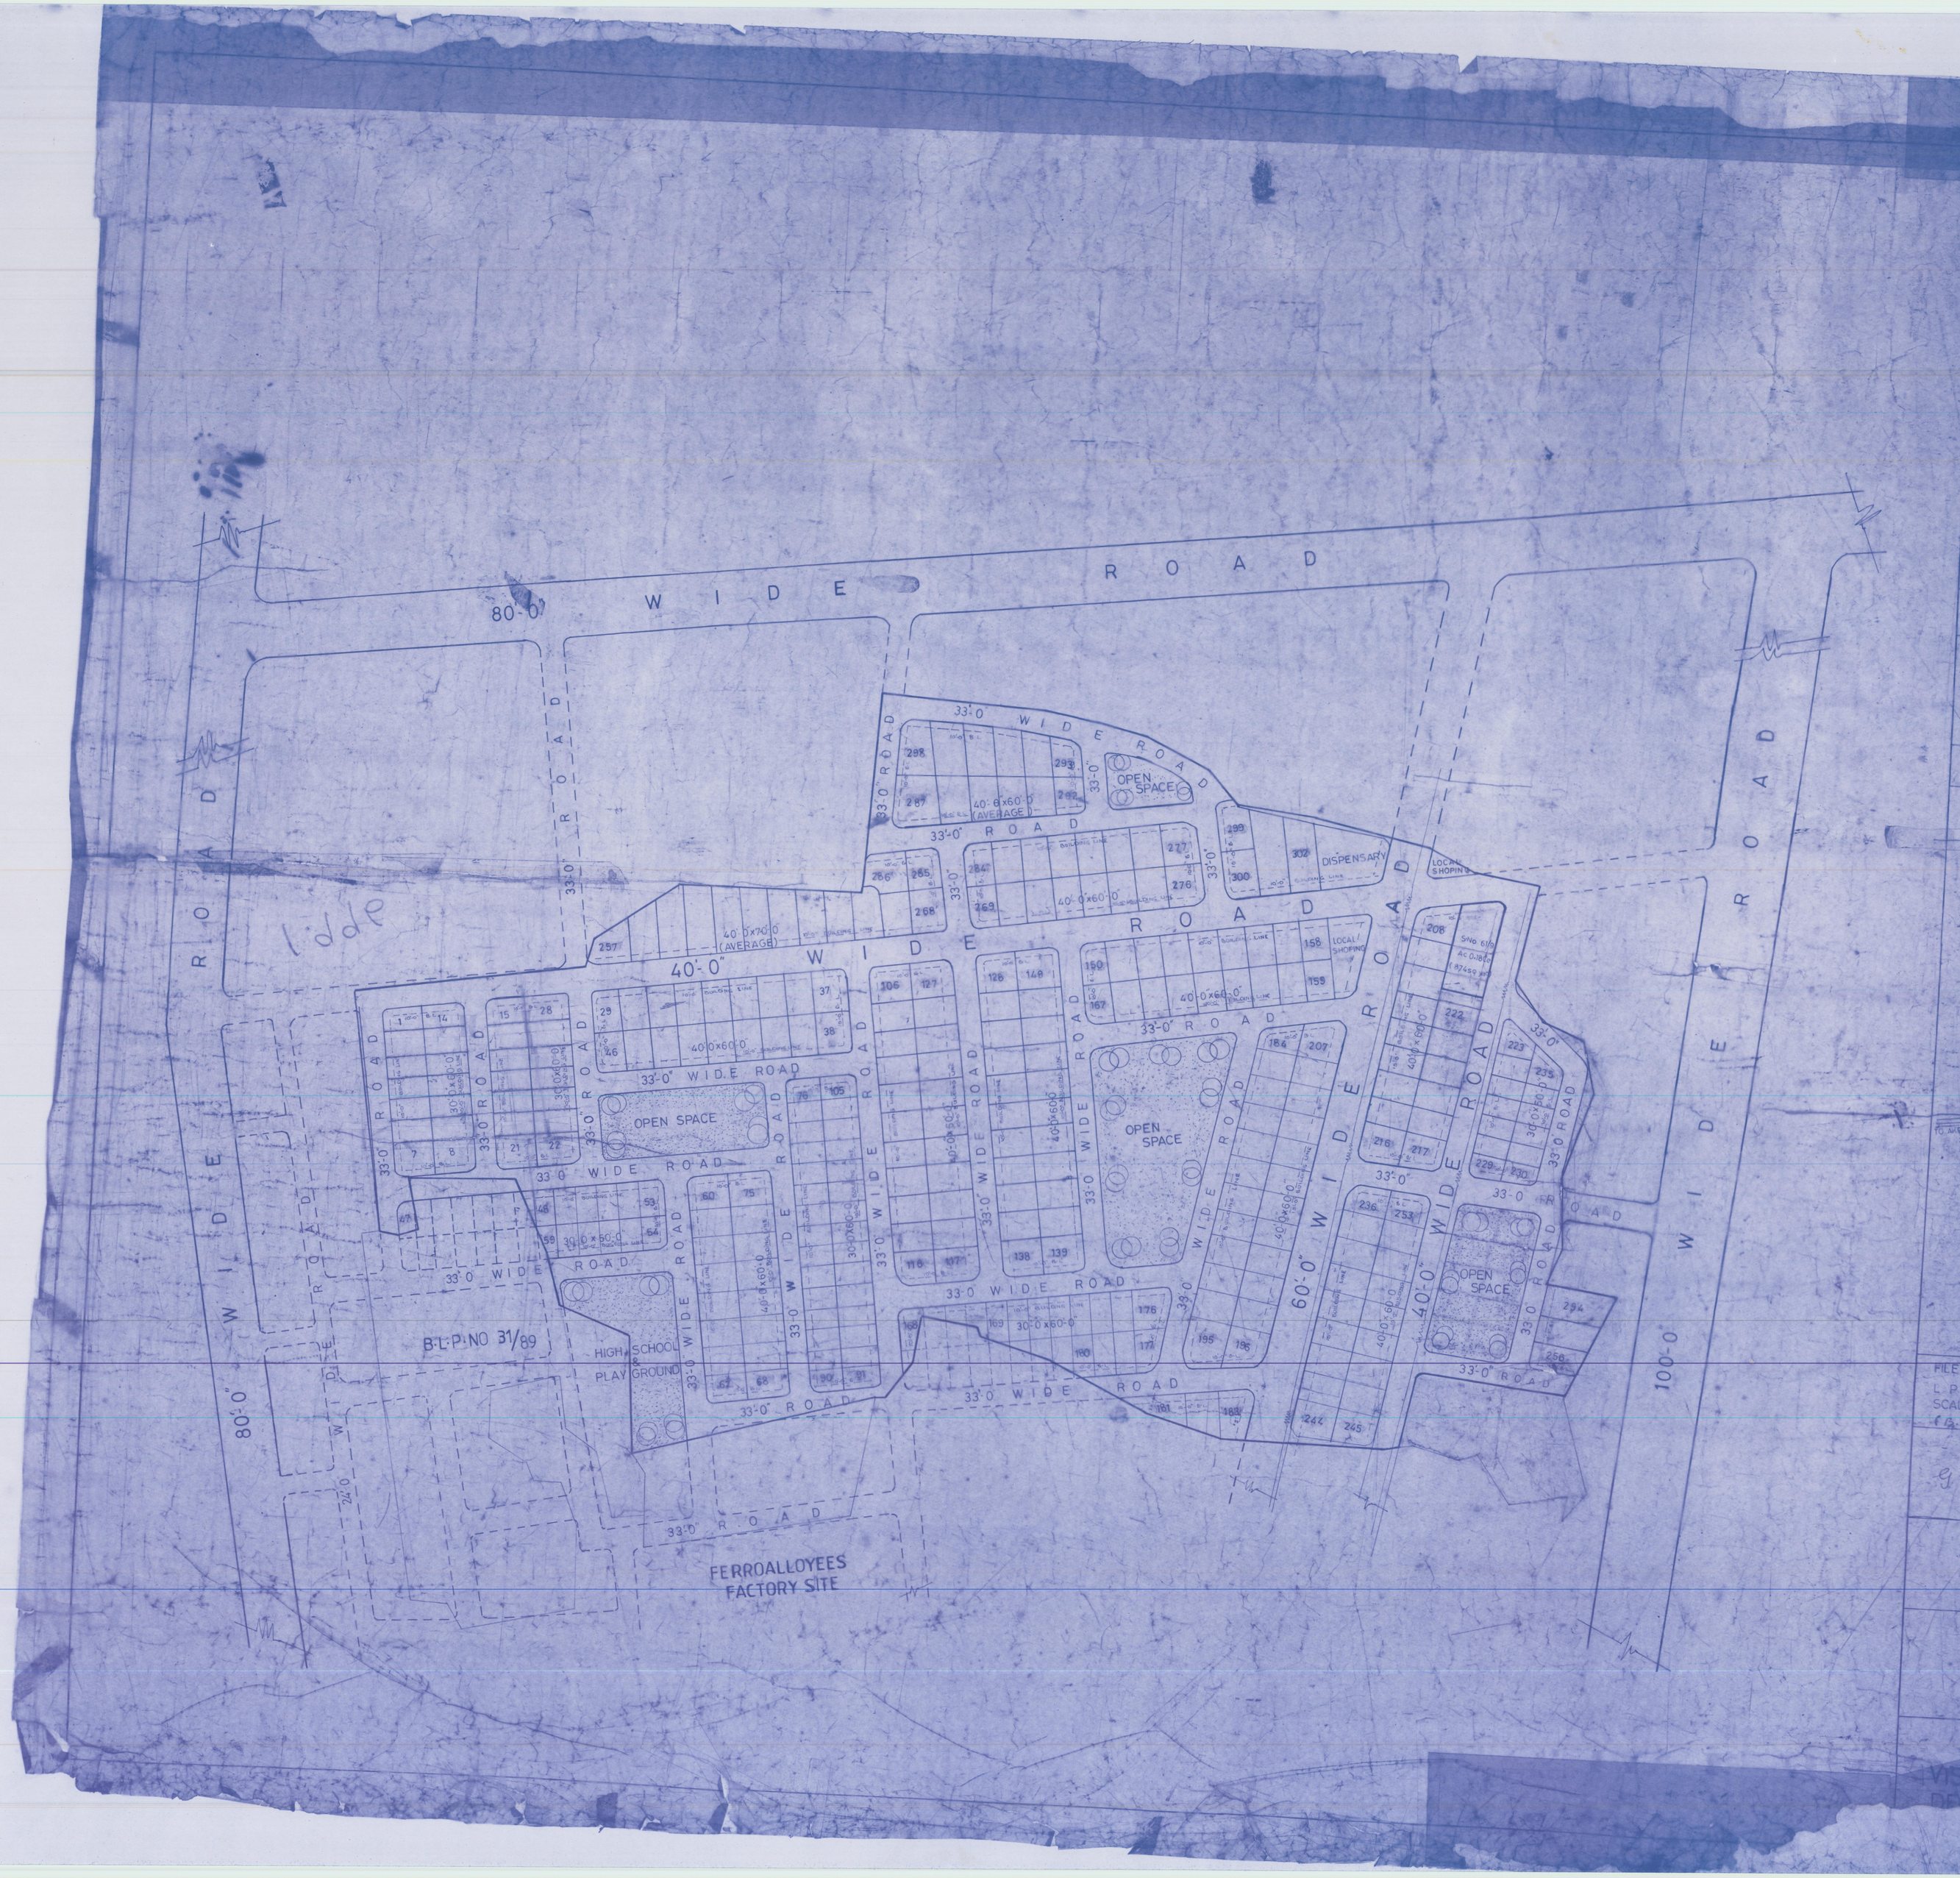

PROPOSED LAY OUT IN S.NOS 4/p,5/p,57/p,58,59, 60/p,61 TO 64 & 65/p, OF VADLAPUDI VILLAGE GAJUWAKA MANDAL VISAKHAPATNAM

LAND USE ANALYSIS

SL.No	DISCRIPTION	ACRES	PERCENTAGE
1	PLOTTED RESIDENTIAL AREA	16.31	55.74
2	LOCAL SHOPPING & DISPENSARY AREA	0.50	1.70
3	ROADS AREA	9.53	32.58
4	OPEN AREA	2.92	10.00
		29.26	100.00

NO OF PLOTS TOTAL 302 Nos

PLOT SIZES

H.I.G 45'-0"x85'-0" = 20
M.I.G$_I$ 40'-0"x60'-0" = 185
M.I.G$_{II}$ 30'-0"x60'-0" = 71
30'-0"x50'-0" = 26

LAY OUT BOUNDARY ———

KEY PLAN

FILE RC No. 2384/88.G1
L.P. No 23/96
SCALE 1:66.0
(B.L.P.No 31/89)

N

S/D MAN

PLANNING OFFICER

Jr. Plg. OFFICER

CHIEF PLANNING OFFICER

ASST. Plg. OFFICER

VICE CHAIRMAN

VISAKHAPATNAM URB DEVELOPMENT AUT