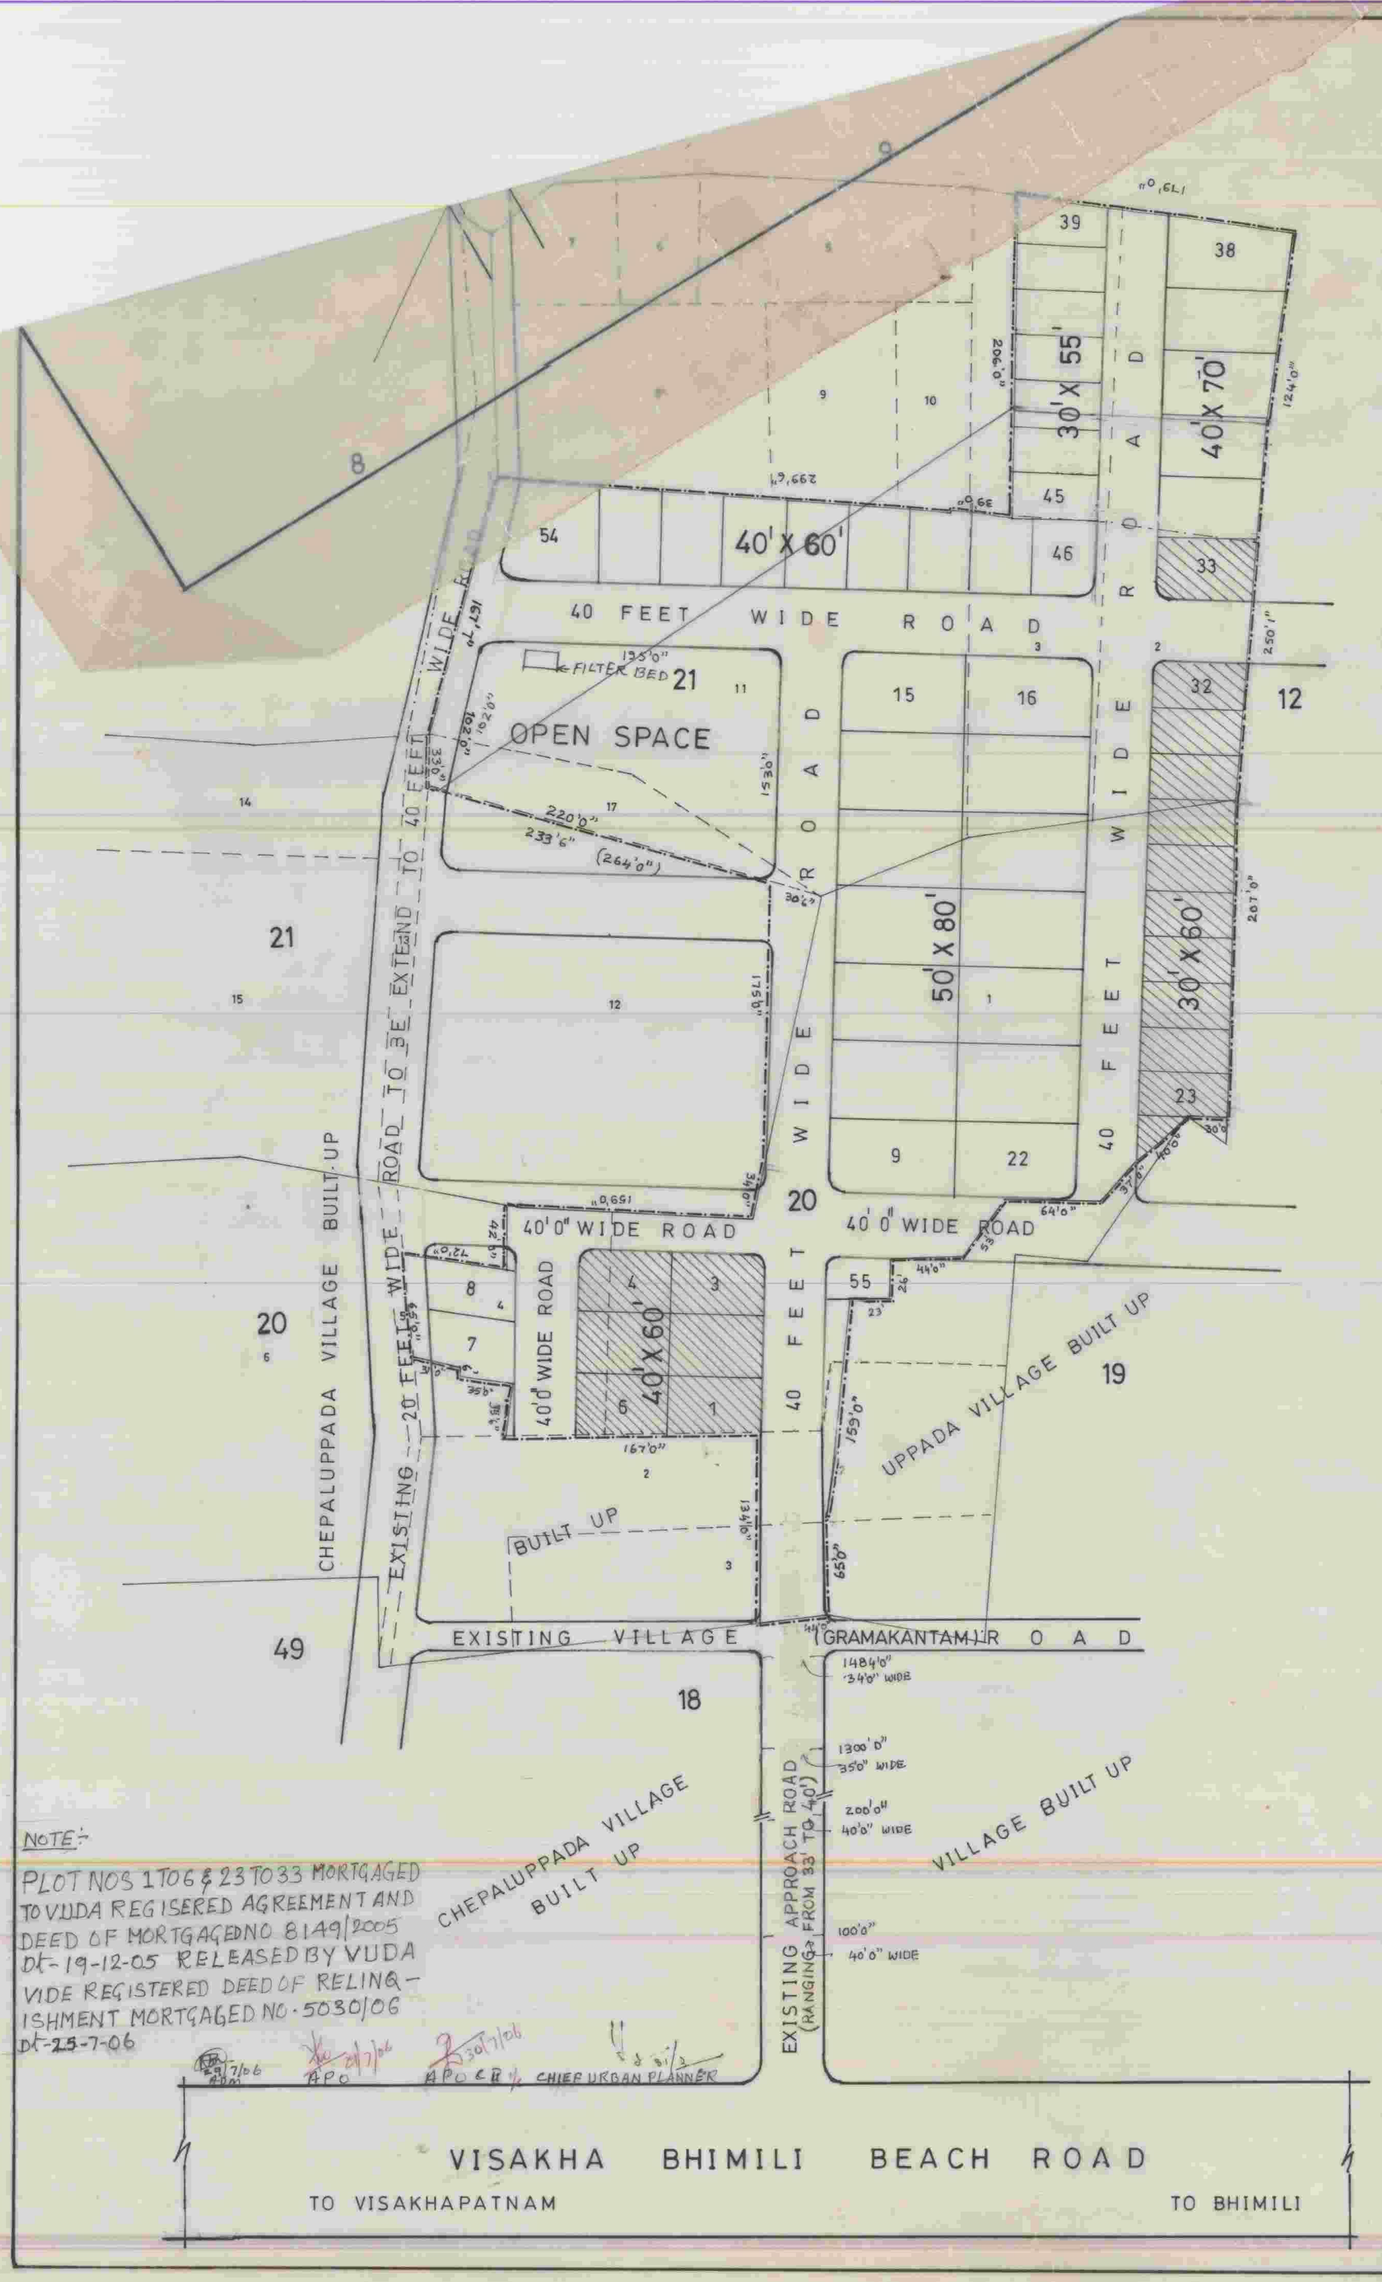

NOTE:-
PLOT NOS 1 TO 6 & 23 TO 33 MORTGAGED TO VUDA REGISERED AGREEMENT AND DEED OF MORTGAGE NO 8149/2005 Dt-19-12-05 RELEASED BY VUDA VIDE REGISTERED DEED OF RELINQ-ISHMENT MORTGAGED NO. 5030/06 Dt-25-7-06

29/7/06 APO 30/7/06 APO CP CHIEF URBAN PLANNER

SAI SAGAR NAGAR

LAY OUT PLAN SHOWING IN SURVEY Nos 20 part AND 21 part OF CHEPALA UPPADA (VILLAGE) BHIMUNIPATNAM (MANDAL) VISAKHAPATNAM DISTRICT BELONGS TO SOMI ESTATES AND HOUSING PVT LTD VISAKHAPATNAM

LAND USE DETAILS

S.No	LAND USED FOR	EXTENT IN ACRES	PERCENTAGE
1	PLOTTED AREA	3.28 1/4	57.76 %
2	ROADS AREA	1.83	32.20 %
3	OPEN SPACE AREA	0.57	10.04 %
	TOTAL AREA	5.68 1/4	100.00 %

PLOTTING DETAILS

S.No	SIZE AREA OF PLOTS	No. OF PLOTS
1	50'0" X 80'0" 444 SqYds	14 Nos
2	40'0" X 70'0" 311 "	6 "
3	40'0" X 60'0" 267 "	17 "
4	30'0" X 60'0" 200 "	10 "
5	30'0" X 55'0" 183 "	7 "
6	26'0" X 40'0" 116 "	1 "
	TOTAL PLOTS	55 Nos

LAY OUT BOUNDRY
F.M.B. BOUNDARY
SUB DIVISION BOUNDRY

SCALE:
1 INCH = 66 FEET

NORTH

OWNER
For Somi Estates & Housing Pvt Ltd
Managing Director

SURVEYOR
B. Venkata Rao, D.C.E.
Licensed Surveyor
Municipal Corporation
VISAKHAPATNAM

FILE R.C.No. 7028/05/L2 L.P. No. 23 /2005

PLOTS MORTIGAGED TO VUDA
PLOT Nos. 1 TO 6, 23 TO 33 (17 Nos) AREA: 3972 Sq.Yds (Ac 0.82 cent)

14/12/05
A.D.M

CHIEF URBAN PLANNER

M. Susela 14/12/05
ASST. PLANNING OFFICER

V. 14/12/05
PLANNING OFFICER

VICE-CHAIRMAN

VISAKHAPATNAM URBAN DEVELOPMENT AUTHORITY