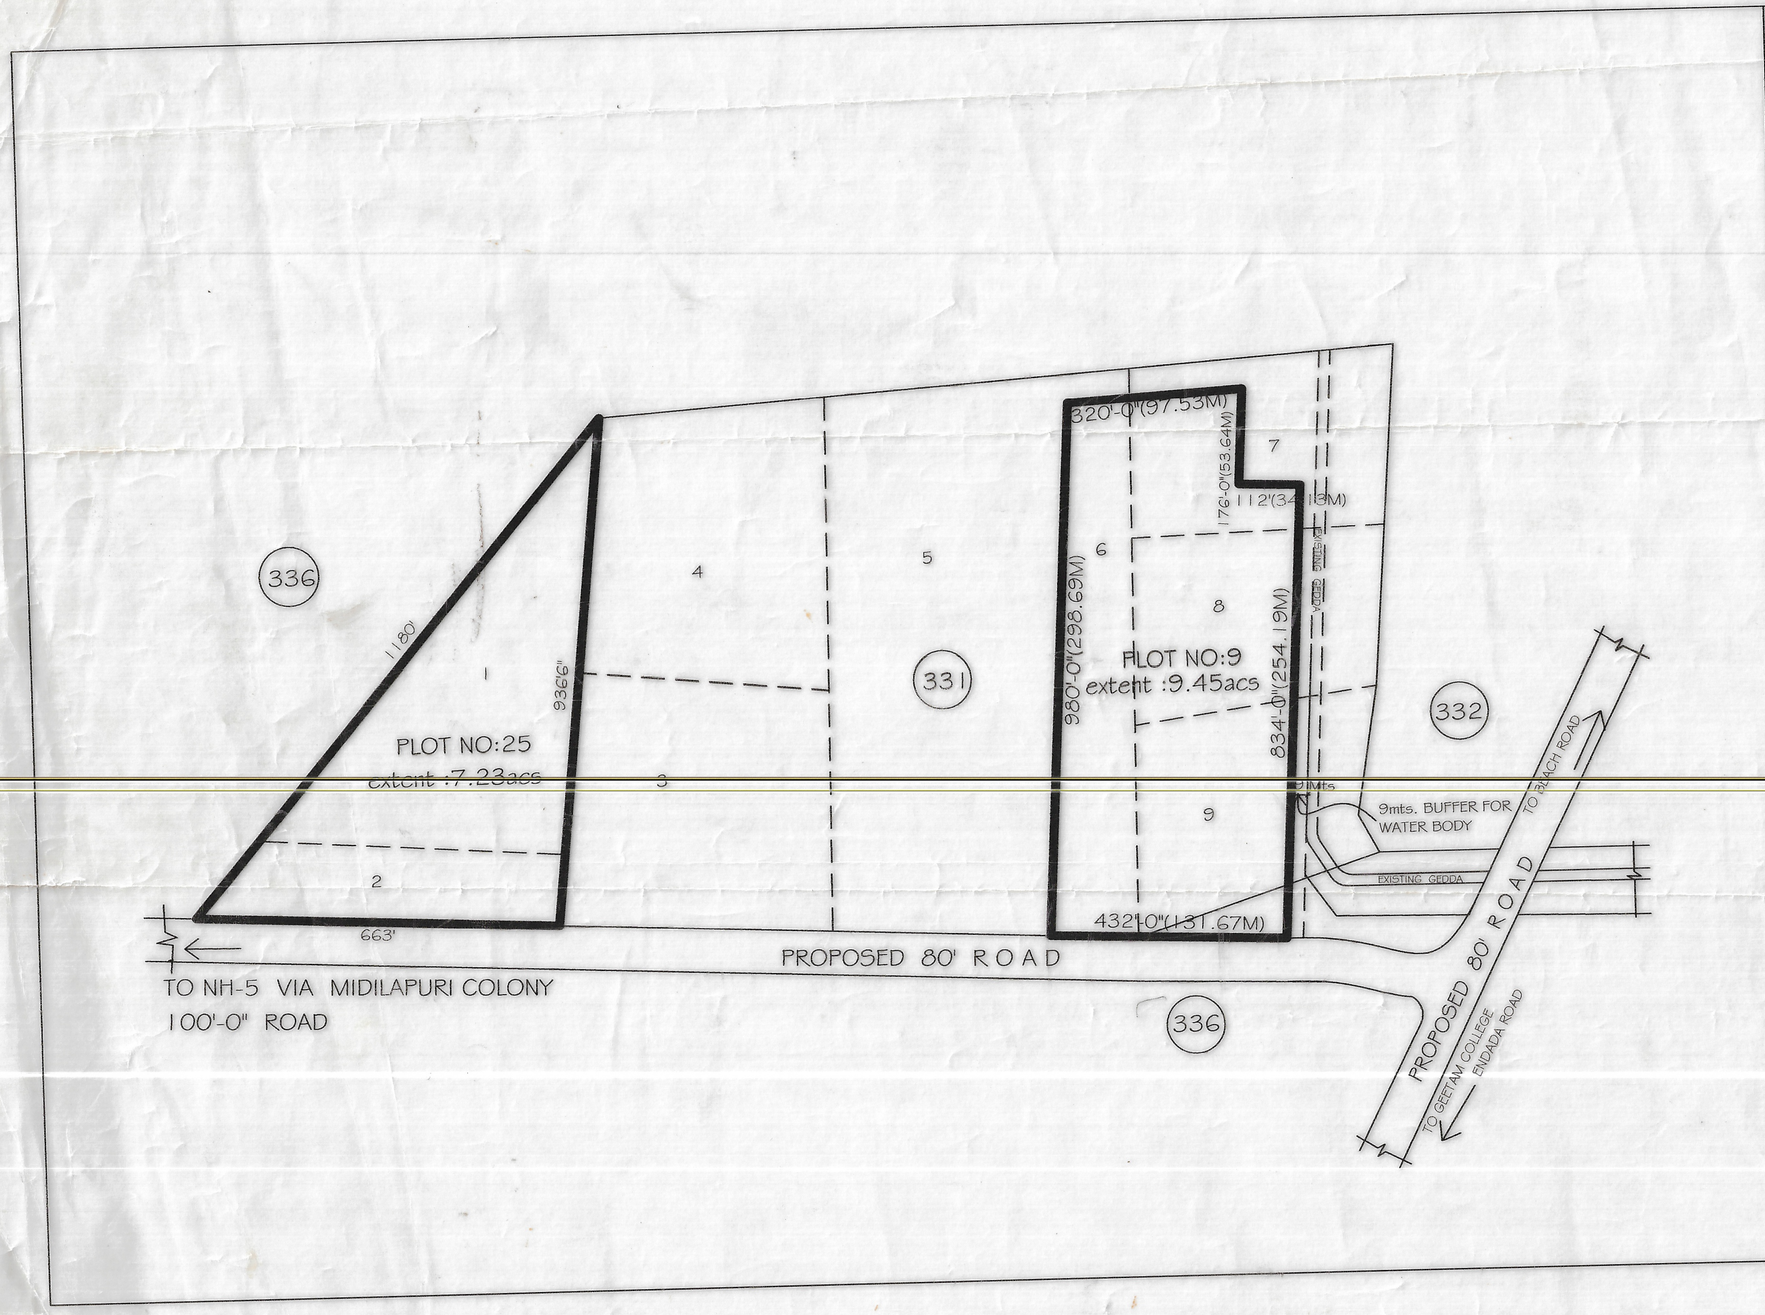

ROAD NETWORK PLAN FOR AUCTIONED BULK LAND PLOT NO:9 IN S.NOS:331P & 336P OF MADHURAWADA VILLAGE, CHINAGADILA MANDAL, VISAKHAPATNAM DISTRICT.

PLOT NOS.	EXTENT IN Acs-cts.
PLOT NO:9	9.45
PLOT NO:25	7.23

FILE R.C.NO:
SCALE : 264'

N

REFERENCE.

BULK LANDS FOR AUCTION

L.P.NO- 23/2009

NOTE:

* THE BOUNDARIES, AERAS&DIMENSIONS ARE AS PROPOSED FURNISHED BY ESTATE WING TIME TO TIME.

* THE AREAS OF THE PLOTS MENTIONED ABOVE ARE ARRIVED FROM CADD DRAWINGS GENARATED, THE ACTUAL MEASURMENTS OF THE PLOTS MAY BE VERIFIED AS PER THE GROUND MEASURMENTS AND ESTATE RECORDS ETC.

11/5/09 A.D.M	Chief Urban Planner
11-5-09 Junior planning officer	Superintending Engineer
11/5/09 Asst. planning officer	22/5/09 Estate officer
11/5/09 Asst. planning officer c-II	Secretary
11/5/09 Planning officer	29/5/09 VICE - CHAIRMAN

VISAKHAPATNAM URBAN DEVELOPMENT AUTHORITY