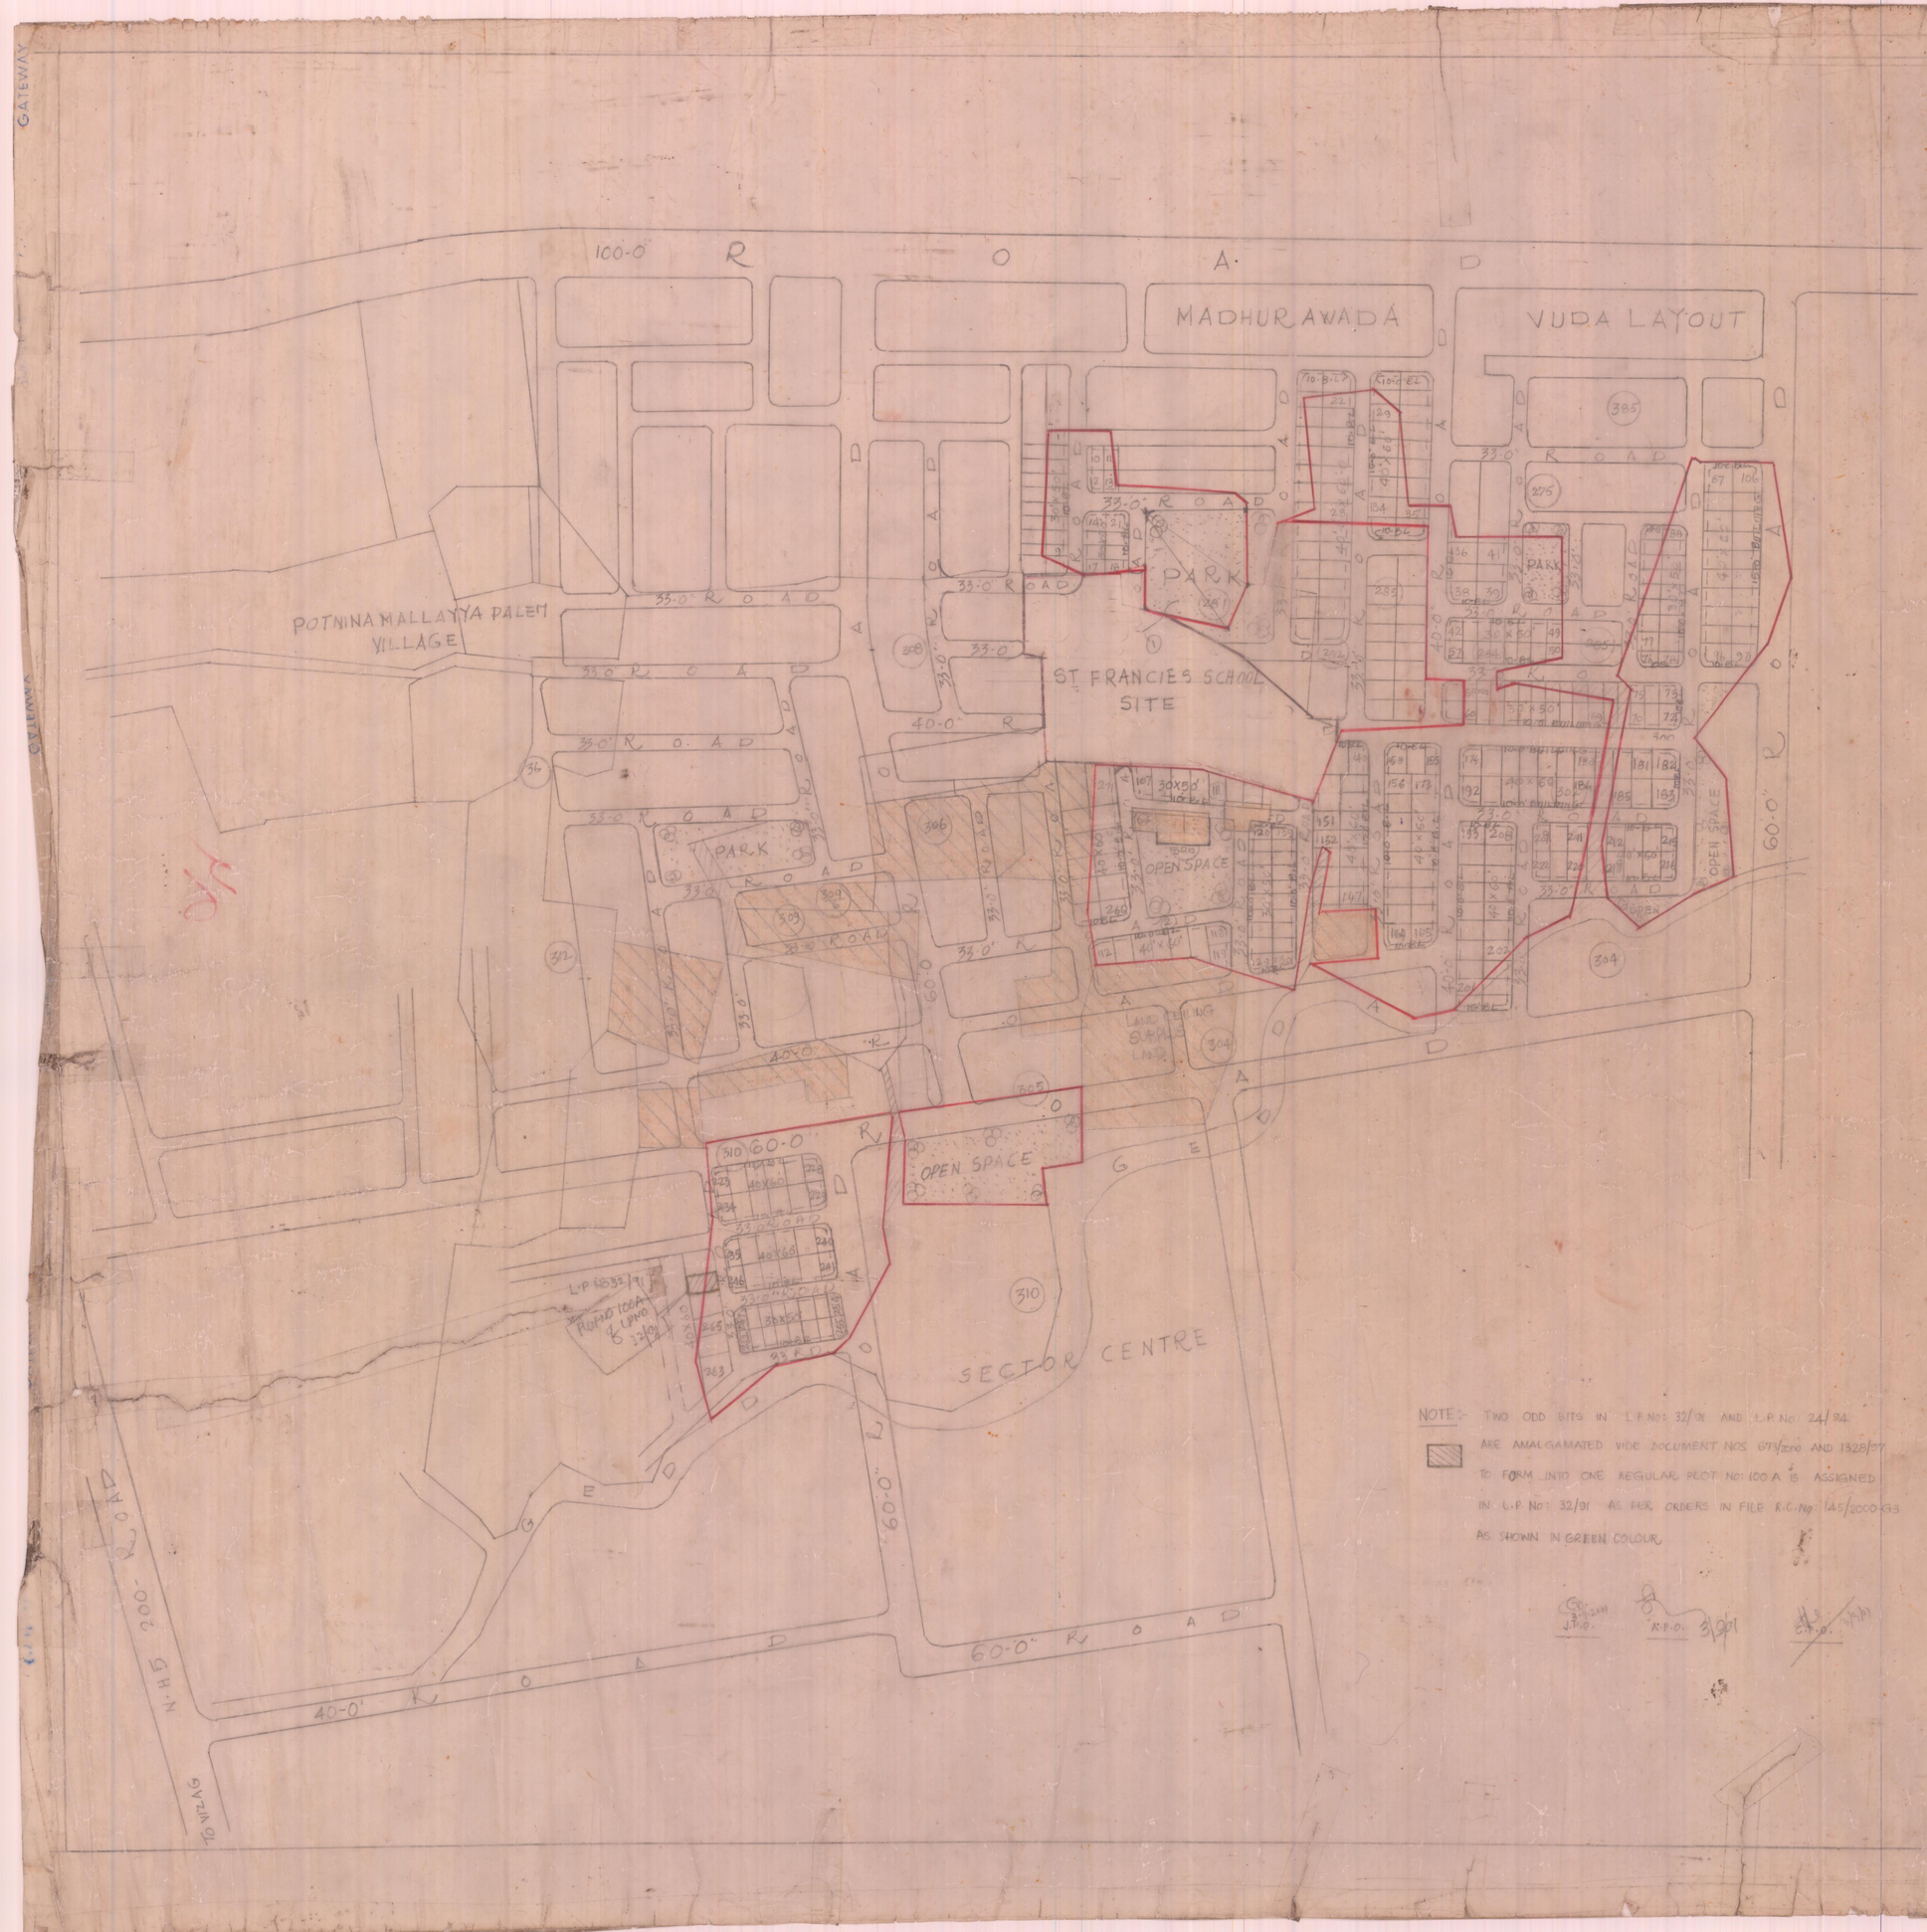

NOTE:- TWO ODD BITS IN L.P. No: 32/91 AND L.P. No: 24/94 ARE AMALGAMATED VIDE DOCUMENT NOS 673/2000 AND 1328/07 TO FORM INTO ONE REGULAR PLOT No: 100 A IS ASSIGNED IN L.P. No: 32/91 AS PER ORDERS IN FILE R.C. No: 145/2000 G3 AS SHOWN IN GREEN COLOUR.

REVISED LAYOUT FOR S.NOS 281/P 282/P 284/P 300/P 302/P 303/P 305/P, 306/P AND 310/P OF MADHURAWADA VILLAGE VISAKHAPATNAM DISTRICT (VSP. MANDAL) SHIPYARD BINDRA NAGAR PHASE I

LAND USE ANALYSIS

SL. No	DESCRIPTION	EXTENT AC-CT	PERCENTAGE
1.	PLOTTED AREA	13-20	53.92
2.	ROADS AREA	7-18	29.33
3.	OPEN SPACE AREA	4-10	16.75
TOTAL EXTENT OF LAYOUT		24-48	100-00

LAYOUT BOUNDARY

SL. NO.	SIZE OF PLOTS	NO OF PLOTS
1.	40-0' X 60-0	161 NOS.
2.	30-0' X 50-0	107 NOS.
TOTAL NO OF PLOTS		268 NOS

GOVT LANDS EXCLUDED FROM THE LAYOUT BOUNDARY AND SHOULD DEVELOPE THE ROAD IN GOVT LANDS ONLY AFTER OBTAINING PERMISSION FROM REVENUE AUTHORITY.

DELETED LANDS UNDER DISPUTE IN S.NOS 304/P 302/4 OF MADHURAWADA.

SCALE: 1=1320
FILE: R.C. NO 674/90 H3
L.P. No 24/94
C.D. L.P. No 2/91 & 42/90

A.D.M

B. Vijayalakshmi 24/5/94
JUNIOR PLANNING OFFICER

ASST PLANNING OFFICER

CHIEF PLANNING OFFICER

VICE-CHAIRMAN

VISAKHAPATNAM URBAN DEVELOPMENT AUTHORITY