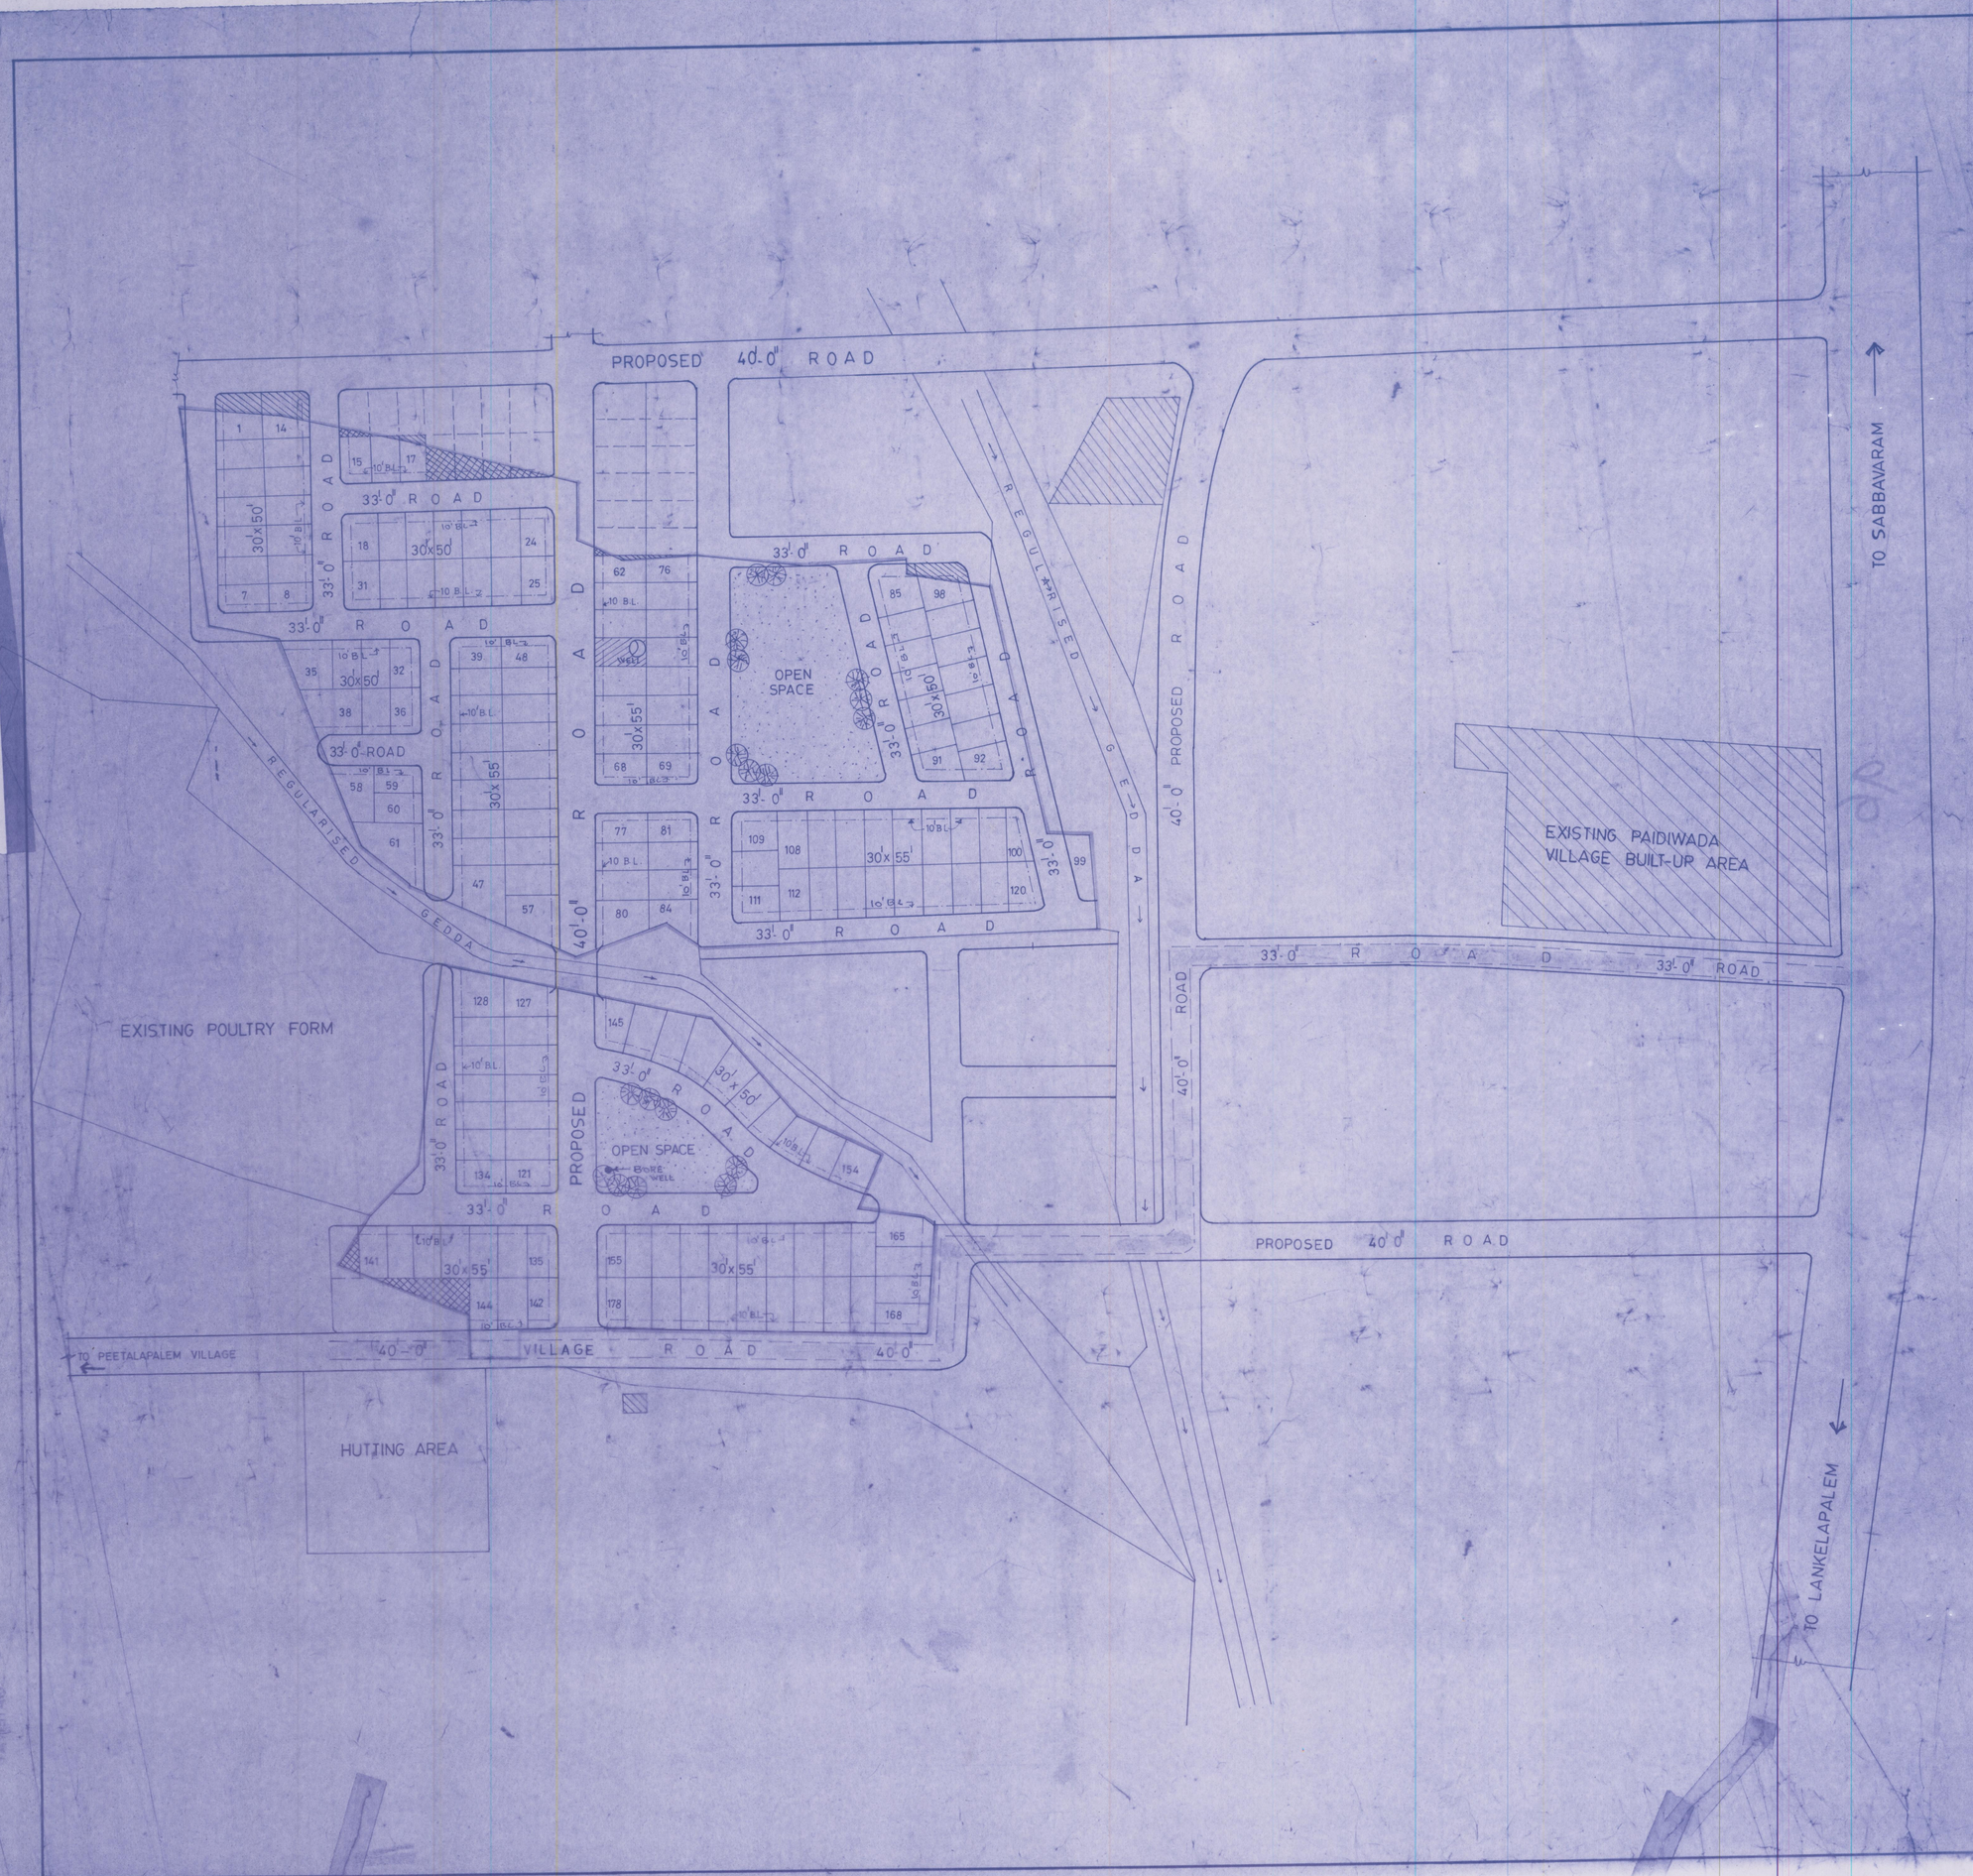

LAY-OUT FOR S.NO: 57/p & 15p OF PAIDIWADA AGRAHARAM, SABBAVARAM MANDAL, VIZAG Dist.

Applied by sri: T.V. SUBBARAO.

Land use analysis:

S.NO.	DESCRIPTION	EXTENT IN ACRES	PERCENTAGE
1	PLOTTED AREA	6.825	59.43 %
2	ROADS AREA	3.510	30.57 %
3	OPEN SPACE	1.150	10.00 %
	TOTAL	11.485	100.00 %

LAY-OUT BOUNDARY

SIZE OF THE PLOTS : 30'x55' (111), 30'x50' (67)

TOTAL NO. OF PLOTS : 178

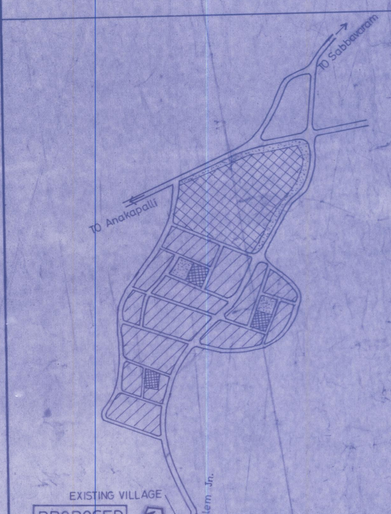

KEY PLAN

LAND TO BE ACQUIRED TO CONSTITUTE FULL PLOTS

LAND TO BE DISPOSED TO OTHER PARTY

SCALE 1" = 66'-0"

File R.C. No: 360/93 g2
L.P. No : 24/96 (BLP No 21/94)
OLD R.No: 402, dt: 26.12.93
NEW R.No: 82, dt: 12.7.96

N

A.D.M. 18.9.96 — Planning officer

Junior planning officer — Chief planning officer

Asst. planning officer 18/9/96 — VICE-CHAIRMAN

VISAKHAPATNAM URBAN DEVELOPMENT AUTHORITY