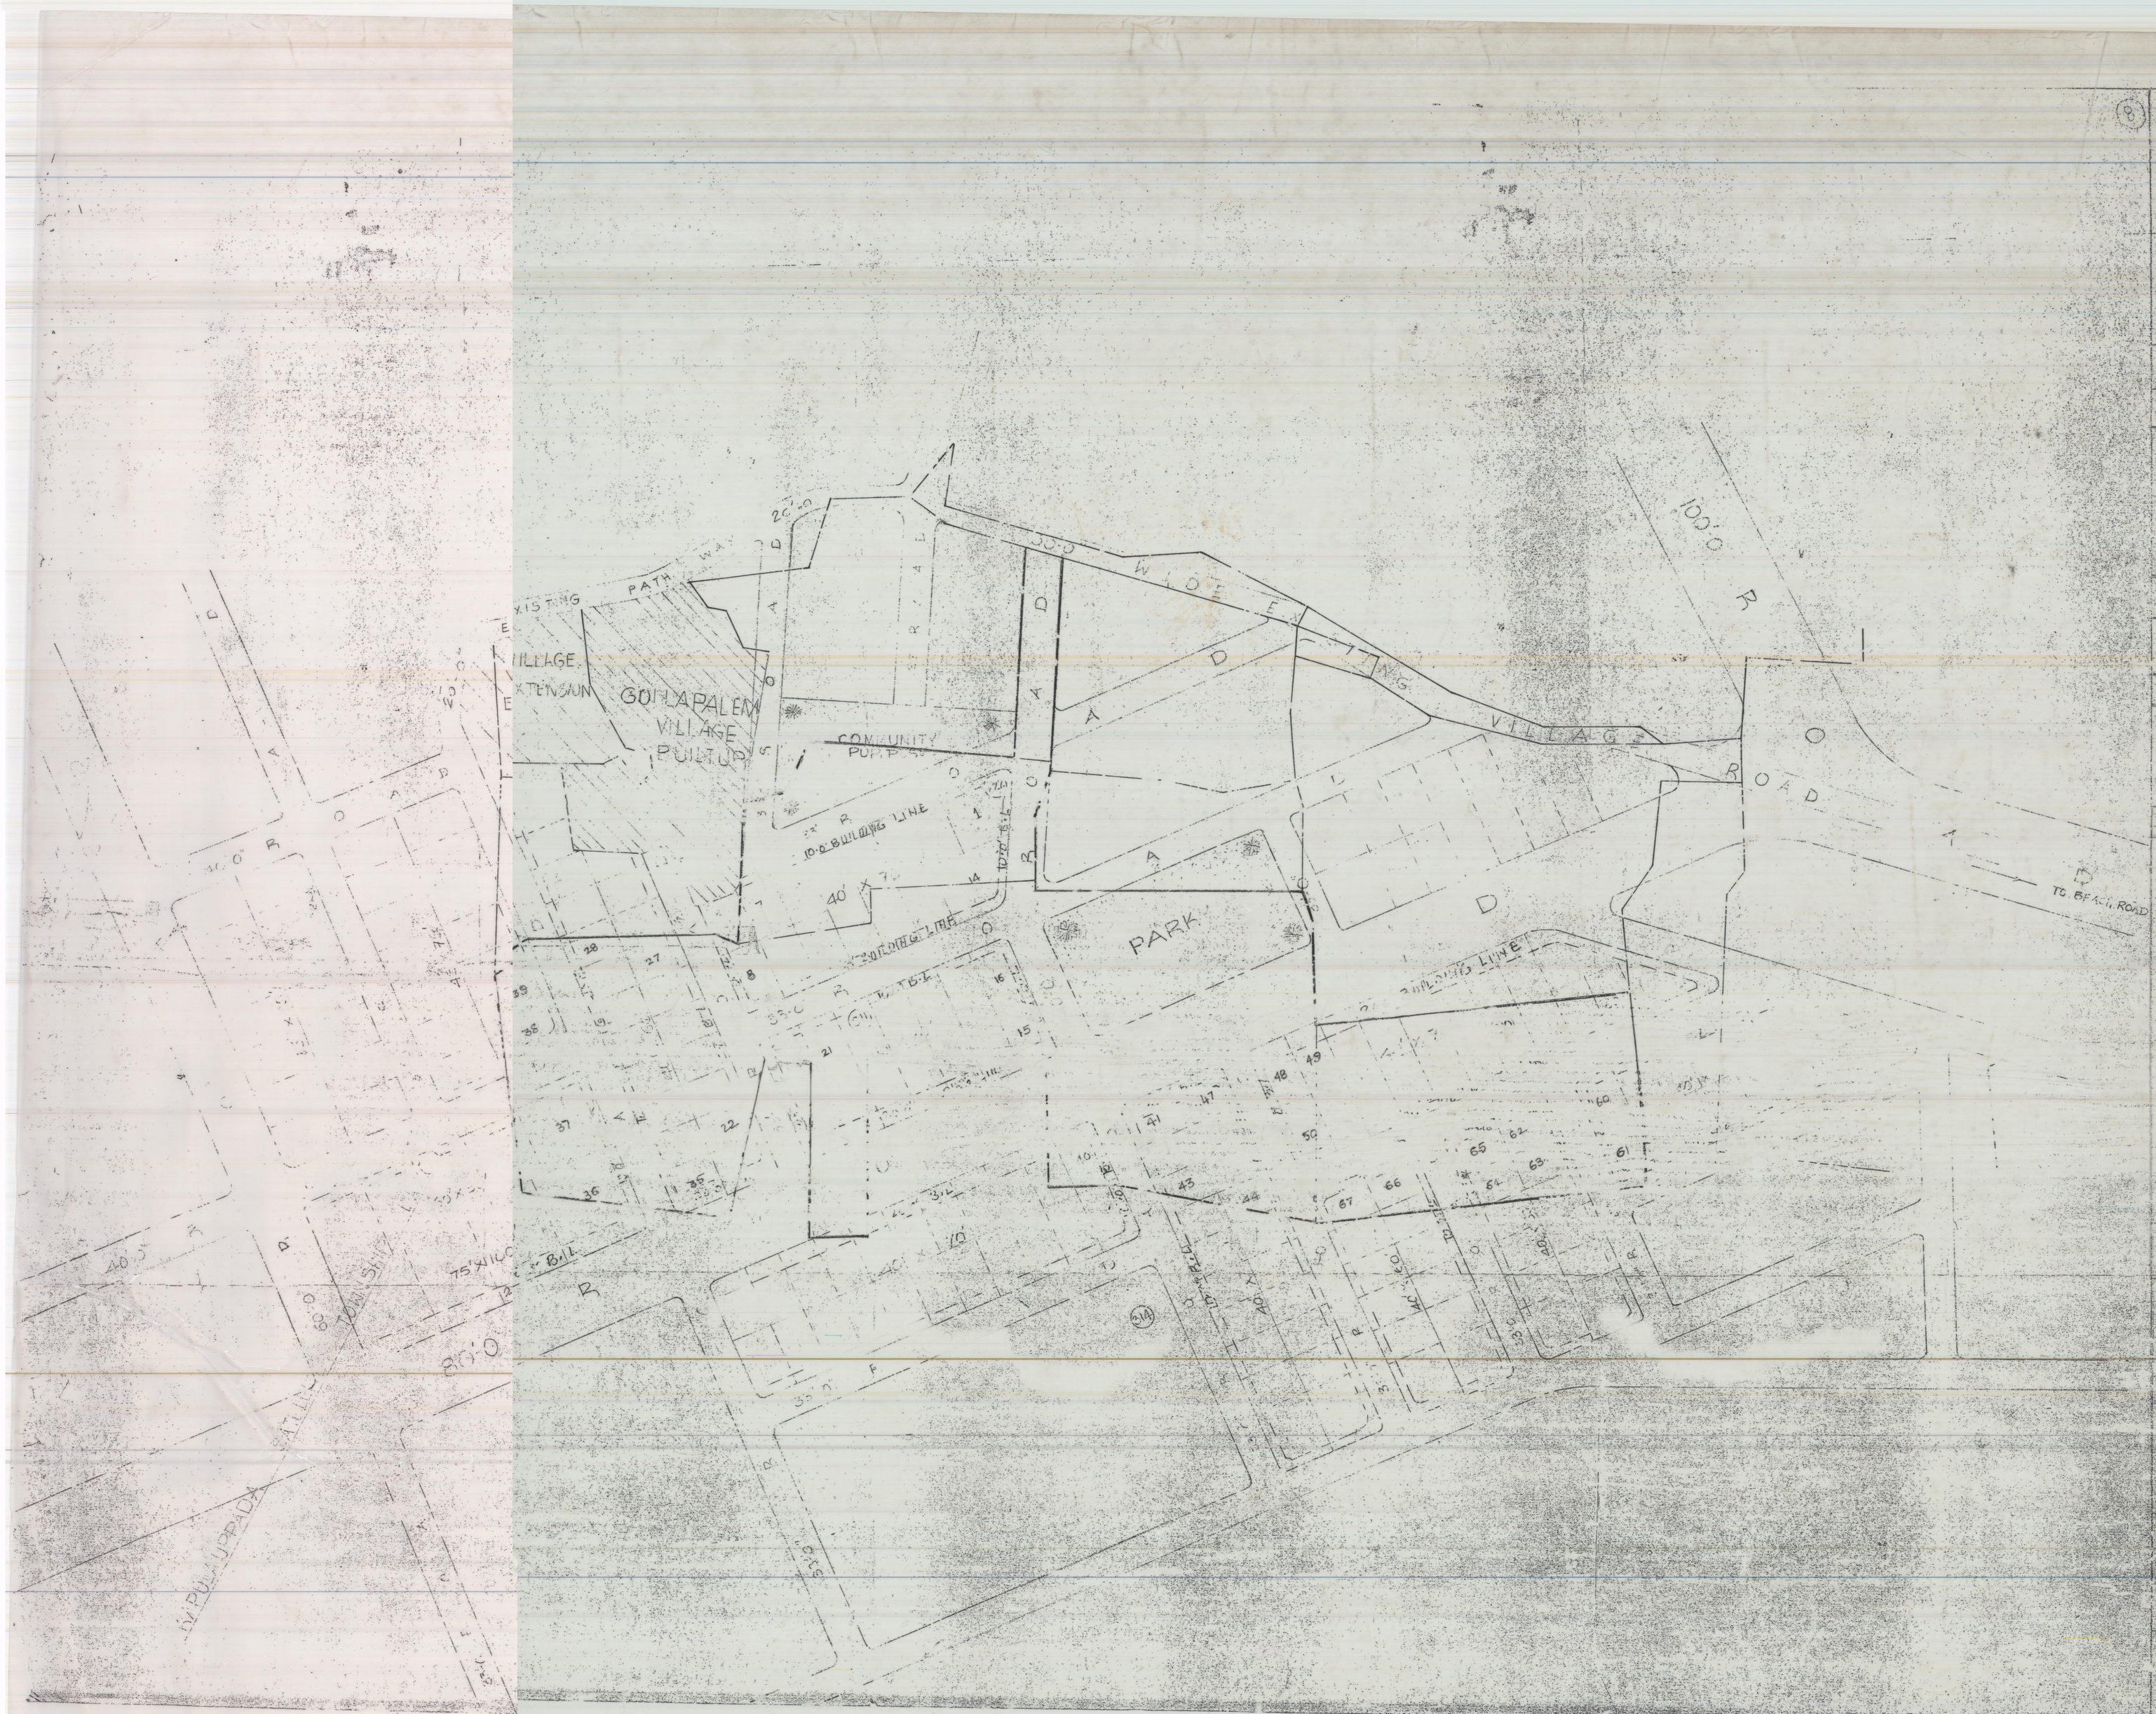

REVISED LAYOUT IN S.NOS. 222/P 310/P & 311/P OF KAPPUDA VILLAGE BEE MUNIPATNAM MANDAL BELONGS TO SRI P.SUBBARAJU

LAND USE ANALYSIS

SL.NO.	DESCRIPTION	EXTENT	PERCENTAGE
1	PLOTTED AREA	4-96	[illegible]
2	ROADS AREA	2-09	[illegible]
3	OPEN SPACE AREA	0-52	10
	TOTAL EXTENT	[illegible]	[illegible]

LAYOUT BOUNDARY

SL.NO.	SIZE OF PLOTS	NO. OF PLOTS
1	60'-0" X 90'-0	1
2	45'-0" X 75'-0	2
3	40'-0" X 70'-0	35
4	40'-0" X 60'-0	29
	TOTAL PLOTS	= 67

FILE NO. [illegible]

L.P. NO. 05/94

[illegible]

SURVEYOR

JUNIOR [illegible]

ASSISTANT TOWN PLANNER | VICE CHAIRMAN

VISAKHAPATNAM URBAN DEVELOPMENT AUTHORITY