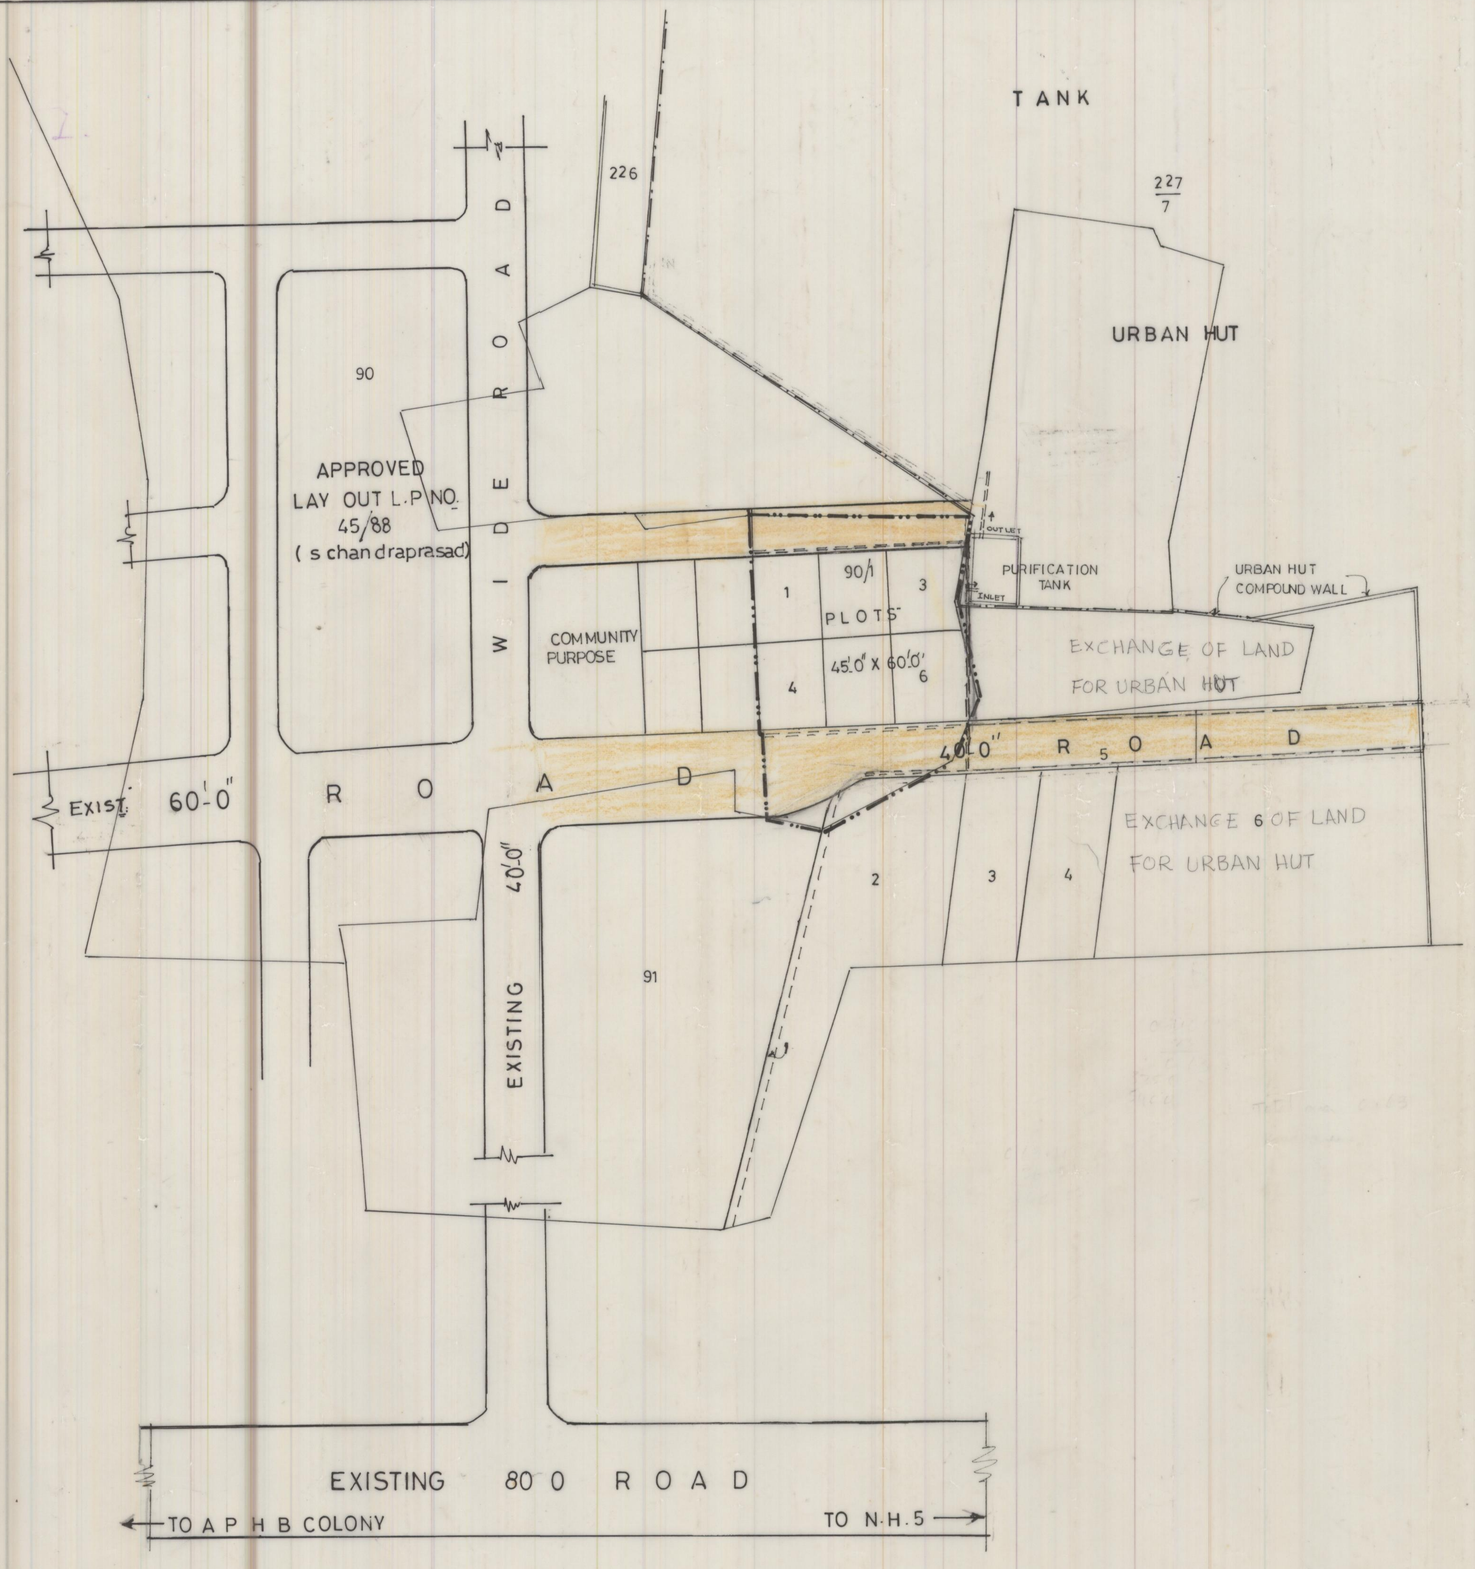

PROPOSED LAY OUT IN S. NO. 90/p OF BAKKANNAPALEM VILLAGE CHINAGADILA MANDAL VISAKHAPATNAM DISTRICT

LAND USE ANALYSIS

S NO	DESCRIPTION	EXTENT IN AC	PERCENTAGE
1	PLOTTED AREA	0.41	65.08
2	ROAD AREA	0.22	34.92
3	OPEN SPACE		
	TOTAL	0.63	100.00

SIZE OF PLOT 45'-0" X 60'-0"

NO OF PLOTS 6 NOS

LAY OUT BOUNDARY

EXISTING ROAD

FILE RC NO 856/01/G3
L.P. NO : 25/03
B.L.P. NO : 16/03

SCALE 1" = 66'-0"

N

10/3/03 ADM	10/3/03 PLANNING OFFICER
B. Vijayalakshmi 10/3/03 JUNIOR PLANNING OFFICER	11/3/03 CHIEF URBAN PLANNER
10/3/03 ASST PLANNING OFFICER	VICE CHAIRMAN

VISAKHAPATNAM URBAN DEVELOPMENT AUTHORITY