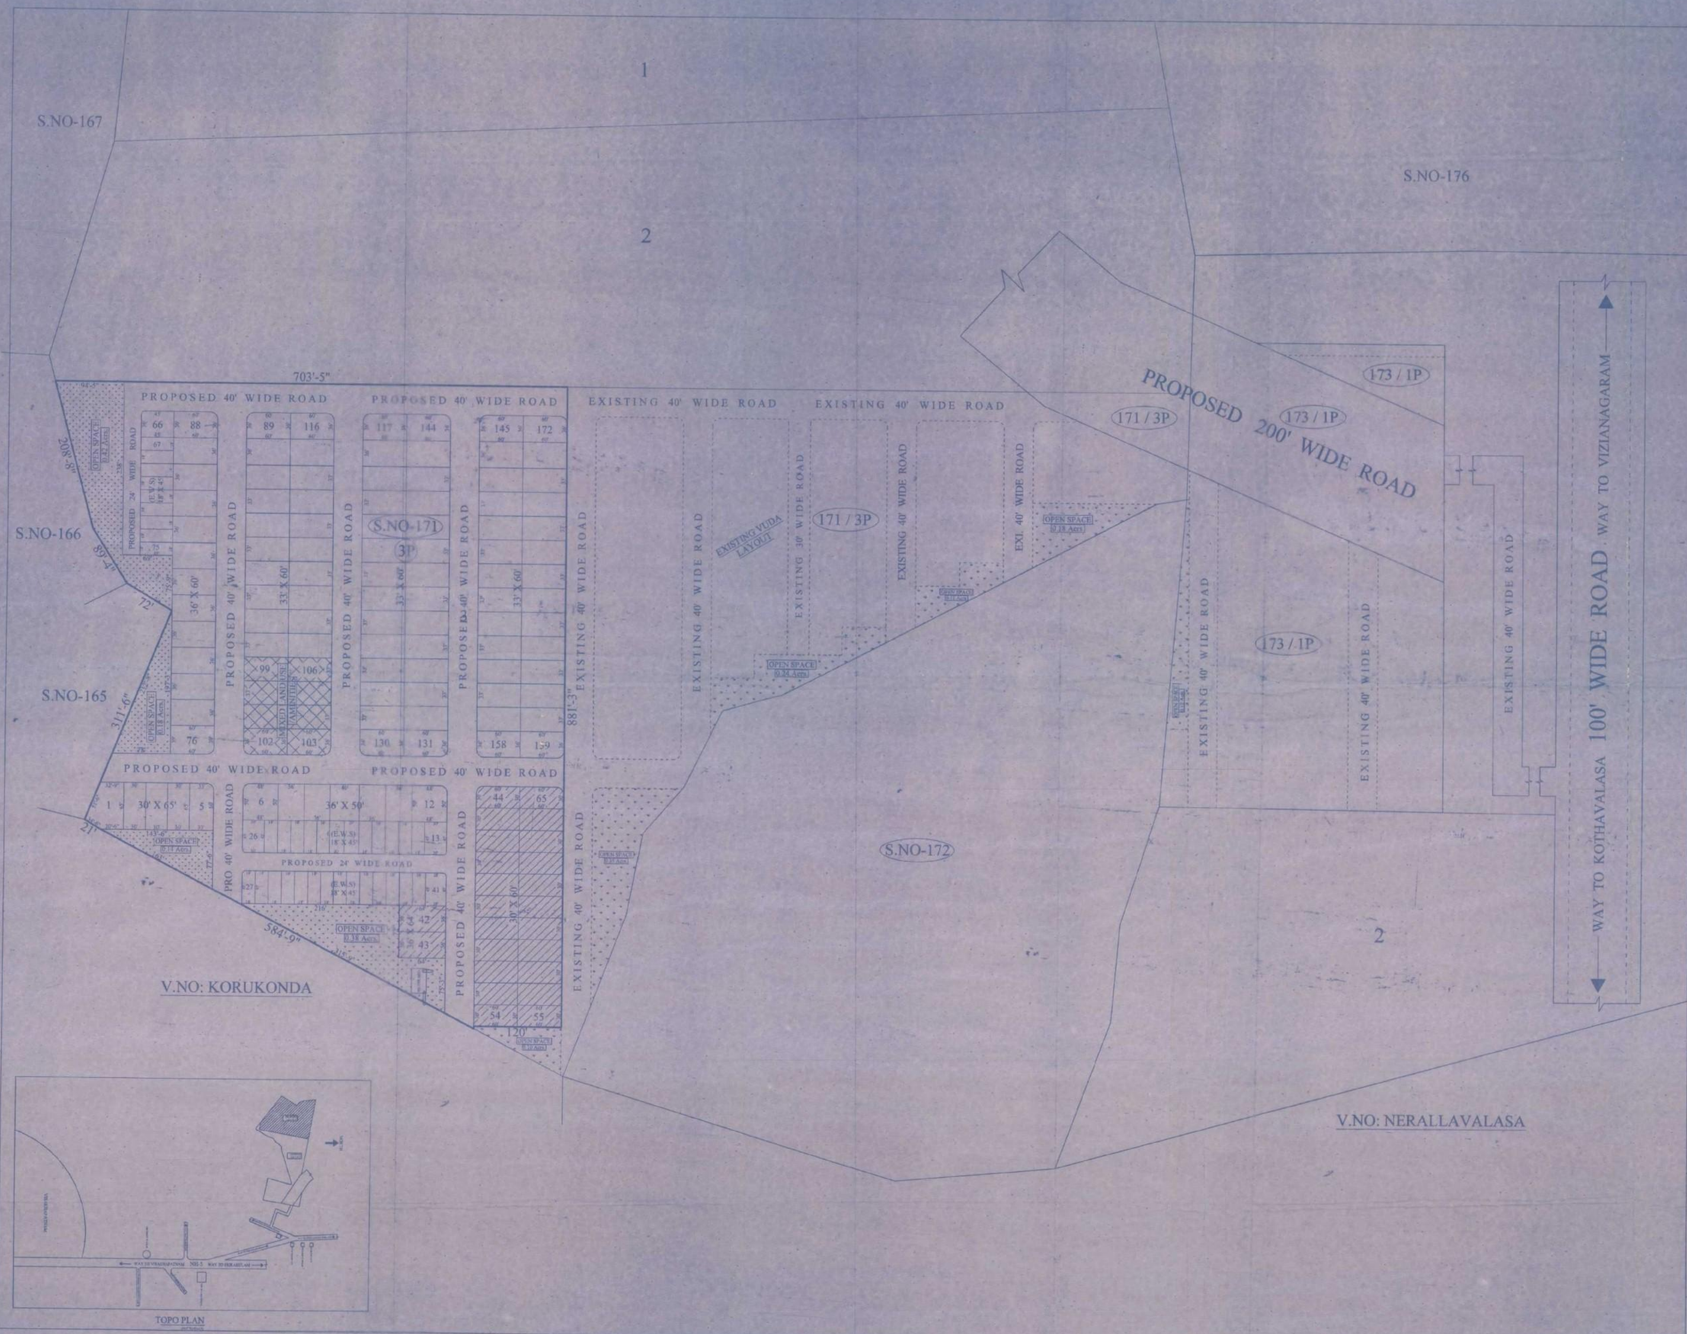
S.NO-167
1
2
S.NO-176
703'-5"
PROPOSED 40' WIDE ROAD
PROPOSED 40' WIDE ROAD
EXISTING 40' WIDE ROAD
EXISTING 40' WIDE ROAD
PROPOSED 200' WIDE ROAD
173 / 1P
171 / 3P
173 / 1P
S.NO-166
S.NO-171
3P
EXISTING VUDA LAYOUT
EXT. 40' WIDE ROAD
OPEN SPACE 0.18 Acrs
OPEN SPACE 0.34 Acrs
S.NO-165
PROPOSED 40' WIDE ROAD
PROPOSED 40' WIDE ROAD
PROPOSED 40' WIDE ROAD
PROPOSED 40' WIDE ROAD
EXISTING 40' WIDE ROAD
EXISTING 40' WIDE ROAD
EXISTING