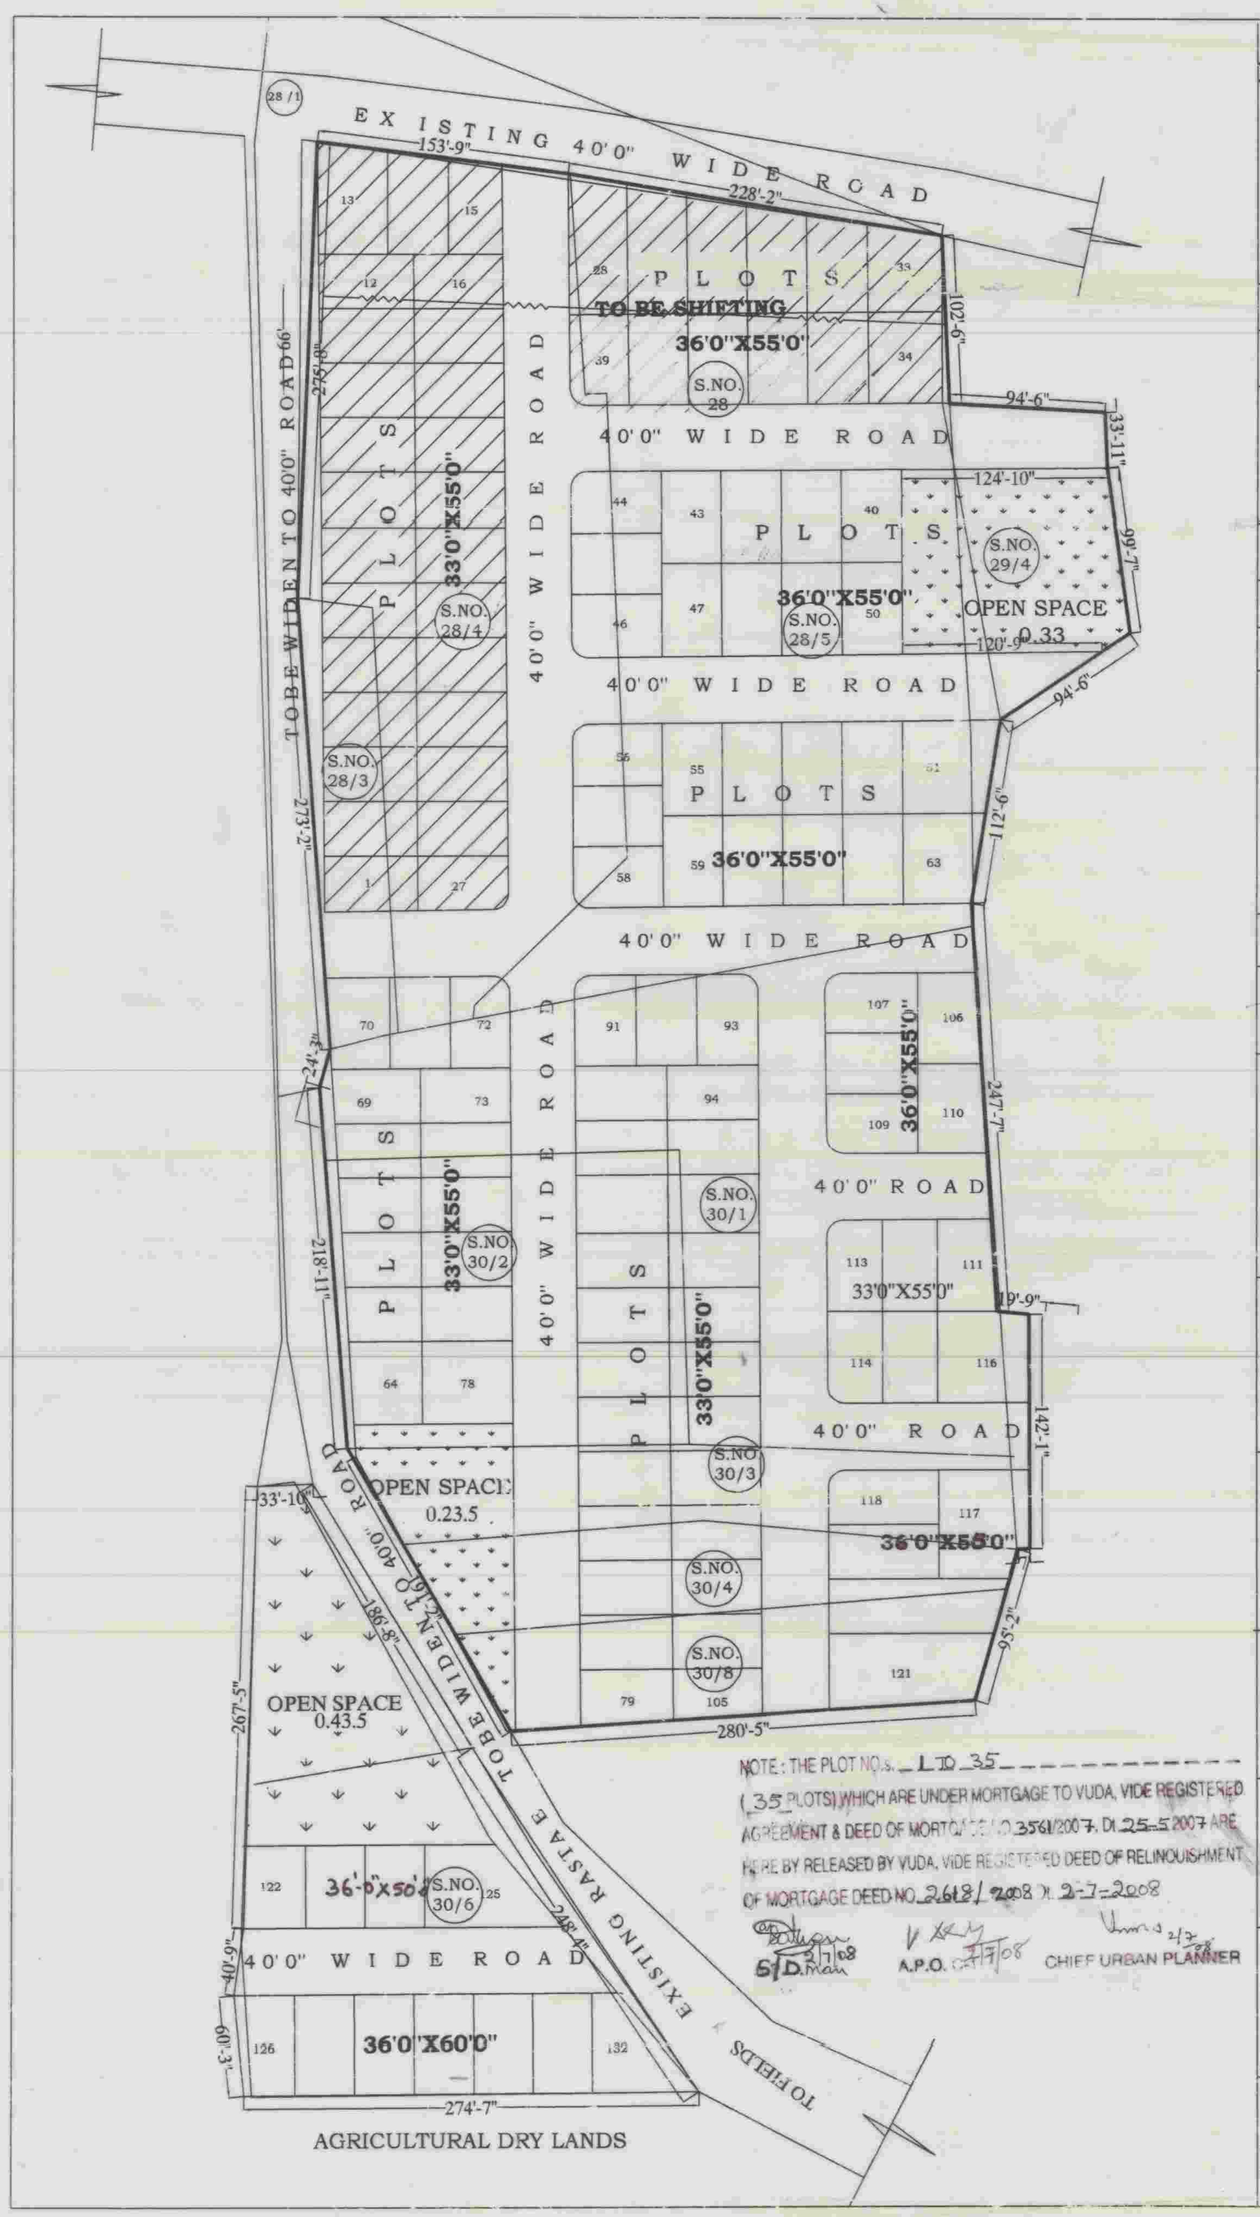

NOTE: THE PLOT NOs. 1 TO 35 (35 PLOTS) WHICH ARE UNDER MORTGAGE TO VUDA, VIDE REGISTERED AGREEMENT & DEED OF MORTGAGE NO. 3561/2007, DT. 25-5-2007 ARE HERE BY RELEASED BY VUDA, VIDE REGISTERED DEED OF RELINQUISHMENT OF MORTGAGE DEED NO. 2618/2008 DT. 2-7-2008

S/D.Man 2/7/08 A.P.O. 2/7/08 CHIEF URBAN PLANNER 2/7/08

PROPOSED LAYOUT IN S.NO.28/P, 29/P & 30/P OF JONNADA VILLAGE, DENKADA MANDAL, VIJAYANAGARAM Dist.

BELONGS TO : SRI. **M.RAMESH REDDY**

LAND USE ANALYSIS

SL.NO.	DESCRIPTION	EXTENT IN Acs-Cts	PERCENTAGE
1.	PLOTTED AREA	5.97	59.82%
2.	ROADS AREA	3.01	30.16%
3.	OPEN SPACE	1.00	10.02%
	TOTAL AREA	9.98	100.00%

PLOTS DETAIL

SL.NO.	PLOT SIZE / AREA IN Sq.yds		NO.OF PLOTS
1.	33'0" X 55'0"	201.66	75
2.	36'0" X 55'0"	220.00	46
3.	36'0" X 50'0"	200.00	4
4.	36'0" X 60'0"	240.00	7
	TOTAL NO.OF PLOTS		132

PROPOSED LAYOUT BOUNDARY

SCALE : 1" = 66'0"

NORTH

OWNER'S SIGN.

K. RAVI KUMAR
Planners, Engineers & Valuers
LICENCED SURVEYOR
License No. 01/66
Municipal Corporation
Visakhapatnam

LICENSED SURVEYOR

FILE R.C.No 1098 /07 /L2
L.P.No. 26/2007
PLOTS MORTGAGED TO VUDA = 35
PLOT No.s 1 TO 35
EXTENT, ACS 1.54 Cts.

S/D'MAN 21/5/07

Chief Urban Planner 11/5/07

Asst.Planning Officer 3/5/07

Asst.Planning Officer-Circle II 5.5.07

VICE CHAIRMAN 21/5/07

VISAKHAPATNAM URBAN DEVELOPMENT AUTHORITY