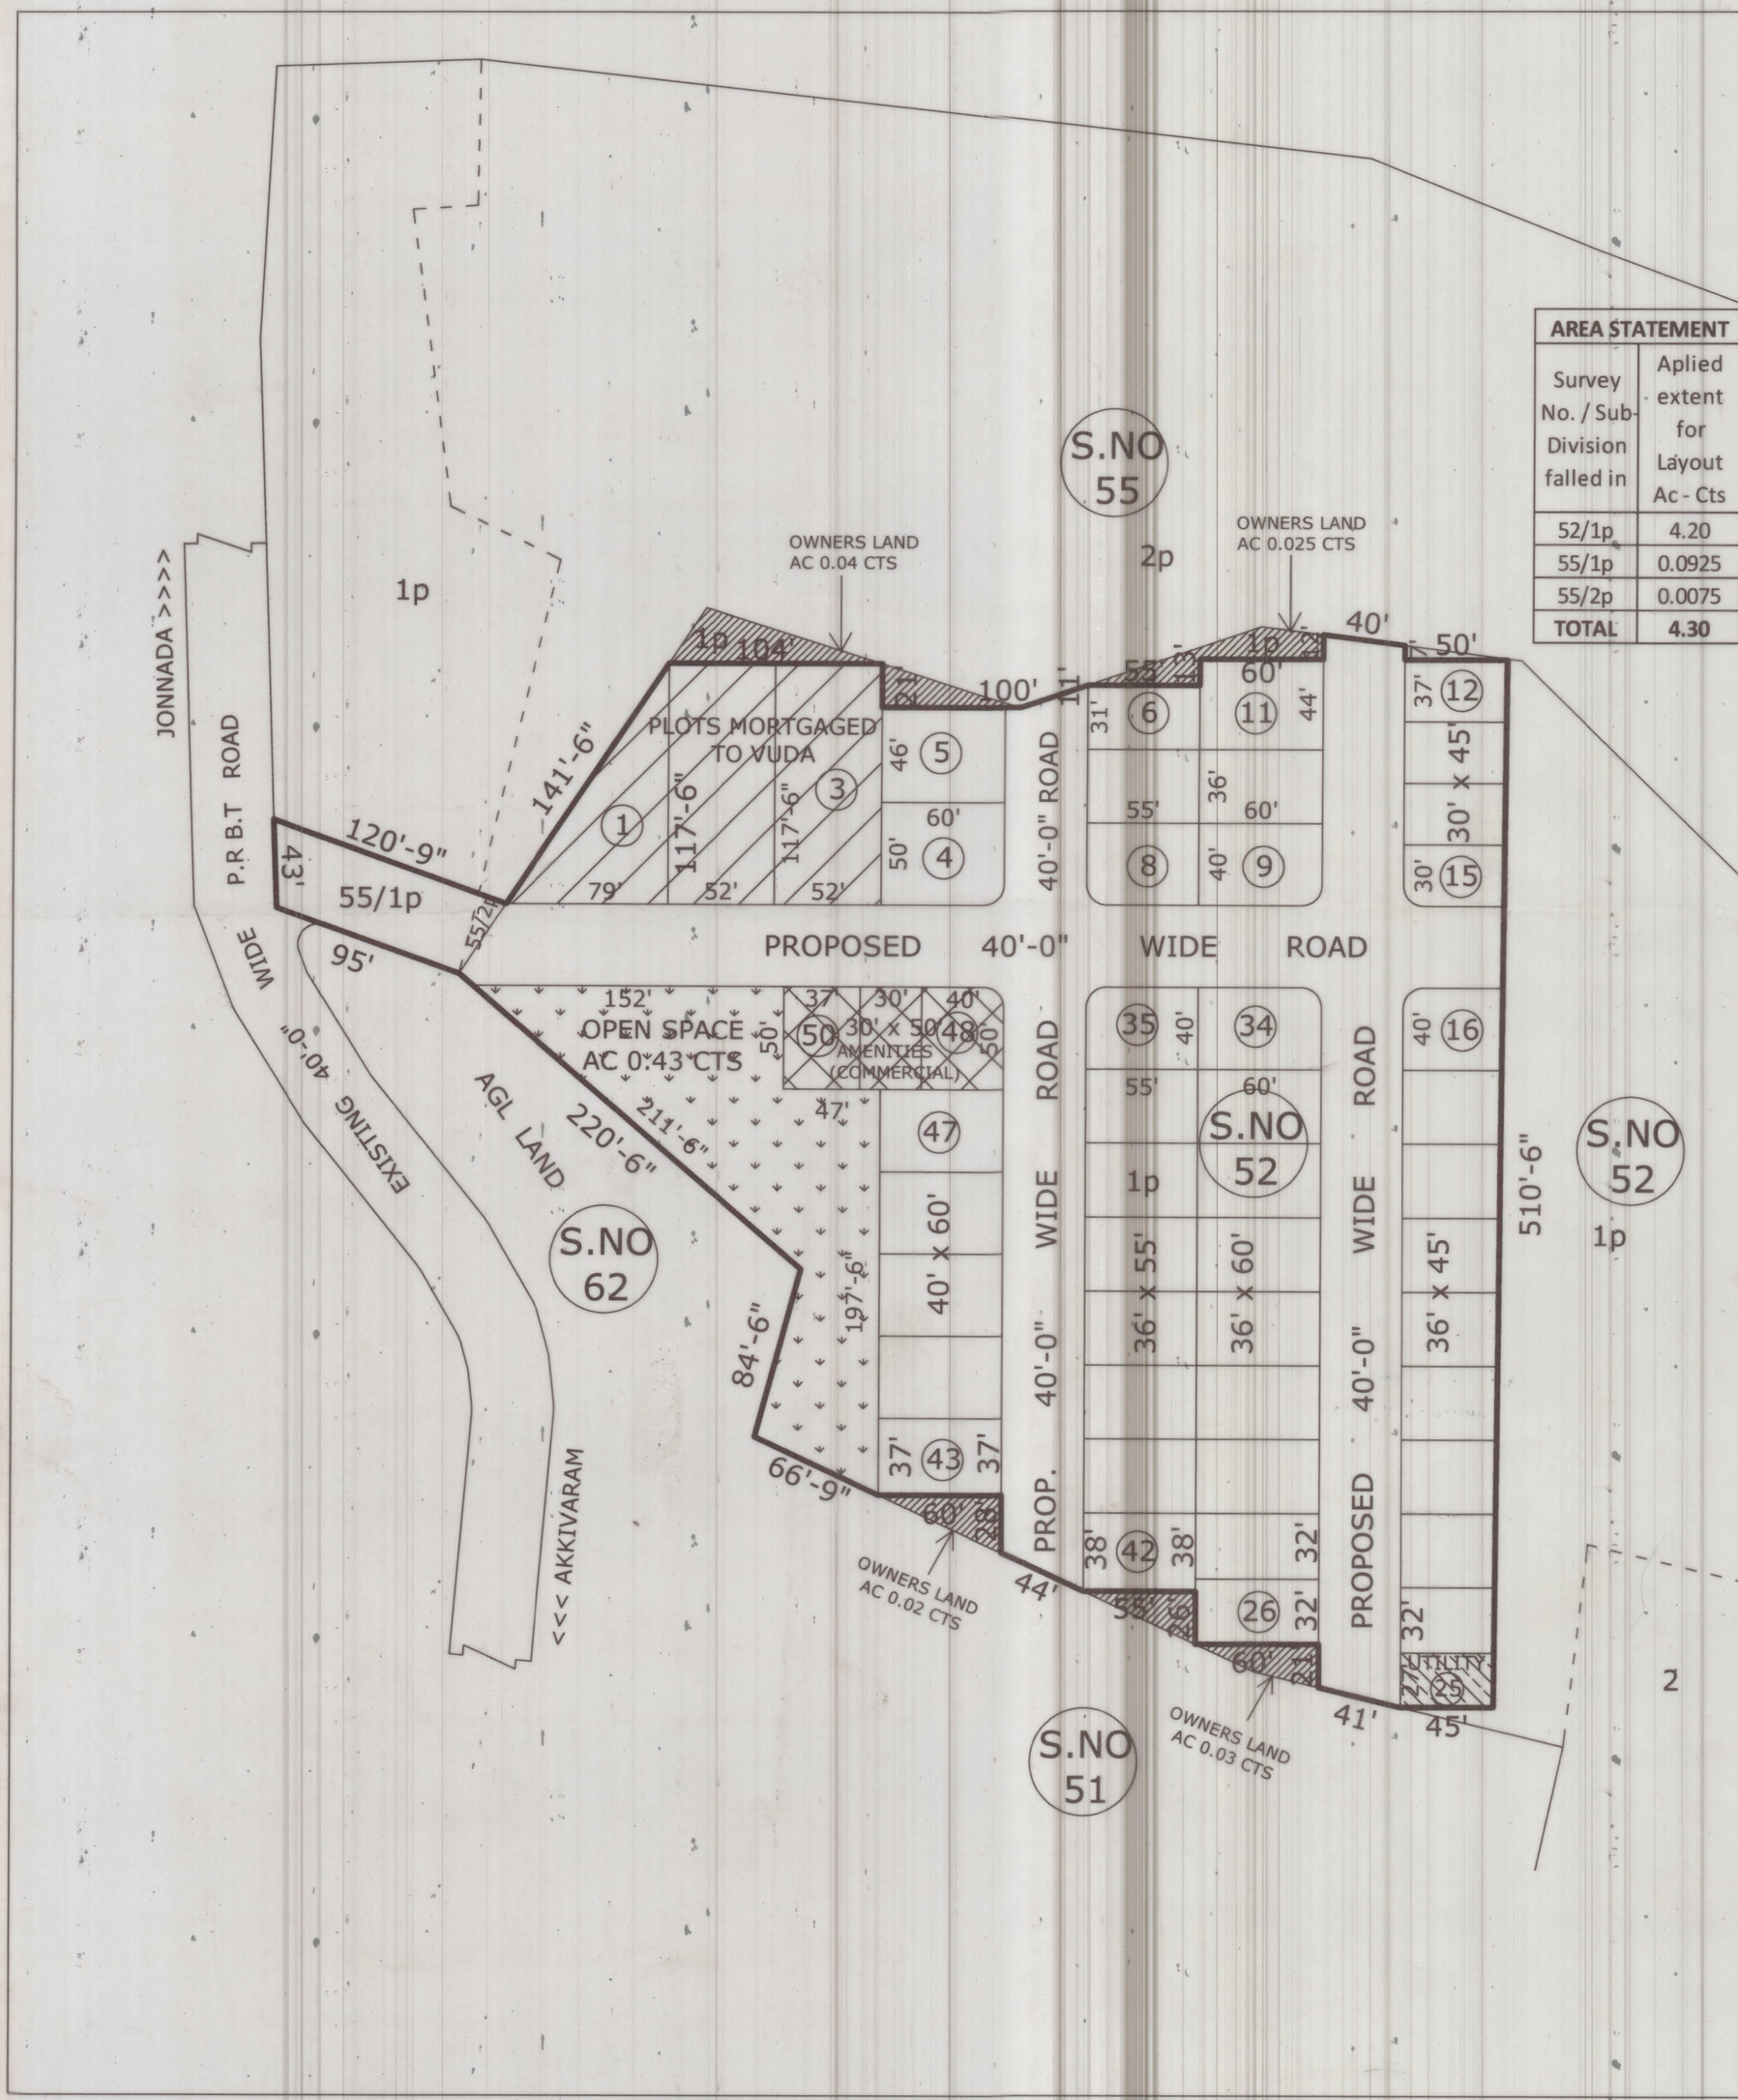

AREA STATEMENT	
Survey No. / Sub-Division falled in	Aplied extent for Layout Ac - Cts
52/1p	4.20
55/1p	0.0925
55/2p	0.0075
TOTAL	**4.30**

PROPOSED LAYOUT PLAN IN S.No's : 52/1p,55/1p & 2p OF GANTLAM VILLAGE, DENKADA MANDAL, VIZIANAGARAM-DISTRICT.

LAND USE ANALYSIS

SL. NO.	DESCRIPTION	EXTENT IN Acs.- cts.	PERCENTAGE
1.	PLOTTED AREA	2.425	56.40 %
2.	AMENITIES AREA	0.12	02.79 %
3.	UTILITY AREA	0.025	00.58 %
4.	ROADS AREA	1.30	30.23 %
5.	OPEN SPACE AREA	0.43	10.00 %
	TOTAL AREA	4.30	100.00 %

PLOTS DETAILS :-

SL. NO.	PLOT SIZE	PLOT AREA IN Sq Yds	PLOT NO'S	NO OF PLOTS
1	52' X 117'	676.00	1 to 3	03
2	50' X 60'	333.33	4 & 5	02
3	40' X 60'	266.66	43 to 47	05
4	36' X 60'	240.00	9to11, 26to34	12
5	36' X 55'	220.00	6to8, 35to42	11
6	36' X 45'	180.00	16 to 25	10
7	30' X 50'	166.66	48 to 50	03
8	30' X 45'	150.00	12 to 15	04
TOTAL PLOT NO'S				50

PROPOSED LAYOUT BOUNDARY.

SCALE: 1" = 66'-0"

NORTH

FILE RC.NO: 7190 / 2017 / L8
L.P.NO: 26/ 2018

PLOTS MORTGAGED TO VUDA
PLOT NO'S : 1 TO 3
NO. OF PLOTS : 3
EXTENT : AC 0.39 CTS

For SRI SANTHI FARMS
Managing Partner
OWNERS SIGN.

H. LAKSHMI NARAYANA
Vuda Licenced Civil Engineer / Surveyor
Regd.No. 104/2015-2018
Visakhapatnam Urban Development Authority
VISAKHAPATNAM.
Ph : 7093144567
LICENSED SURVEYOR

7/2/18
S/D.MAN 7/2/2018
J.P.O 7/2/18

9/2/2018
9/2/18
A.P.O

13/2/2018
13/2/18
Chief Urban Planner

14/2/2018
14/2/18
VICE CHAIRMAN

VISAKHAPATNAM URBAN DEVELOPMENT AUTHORITY