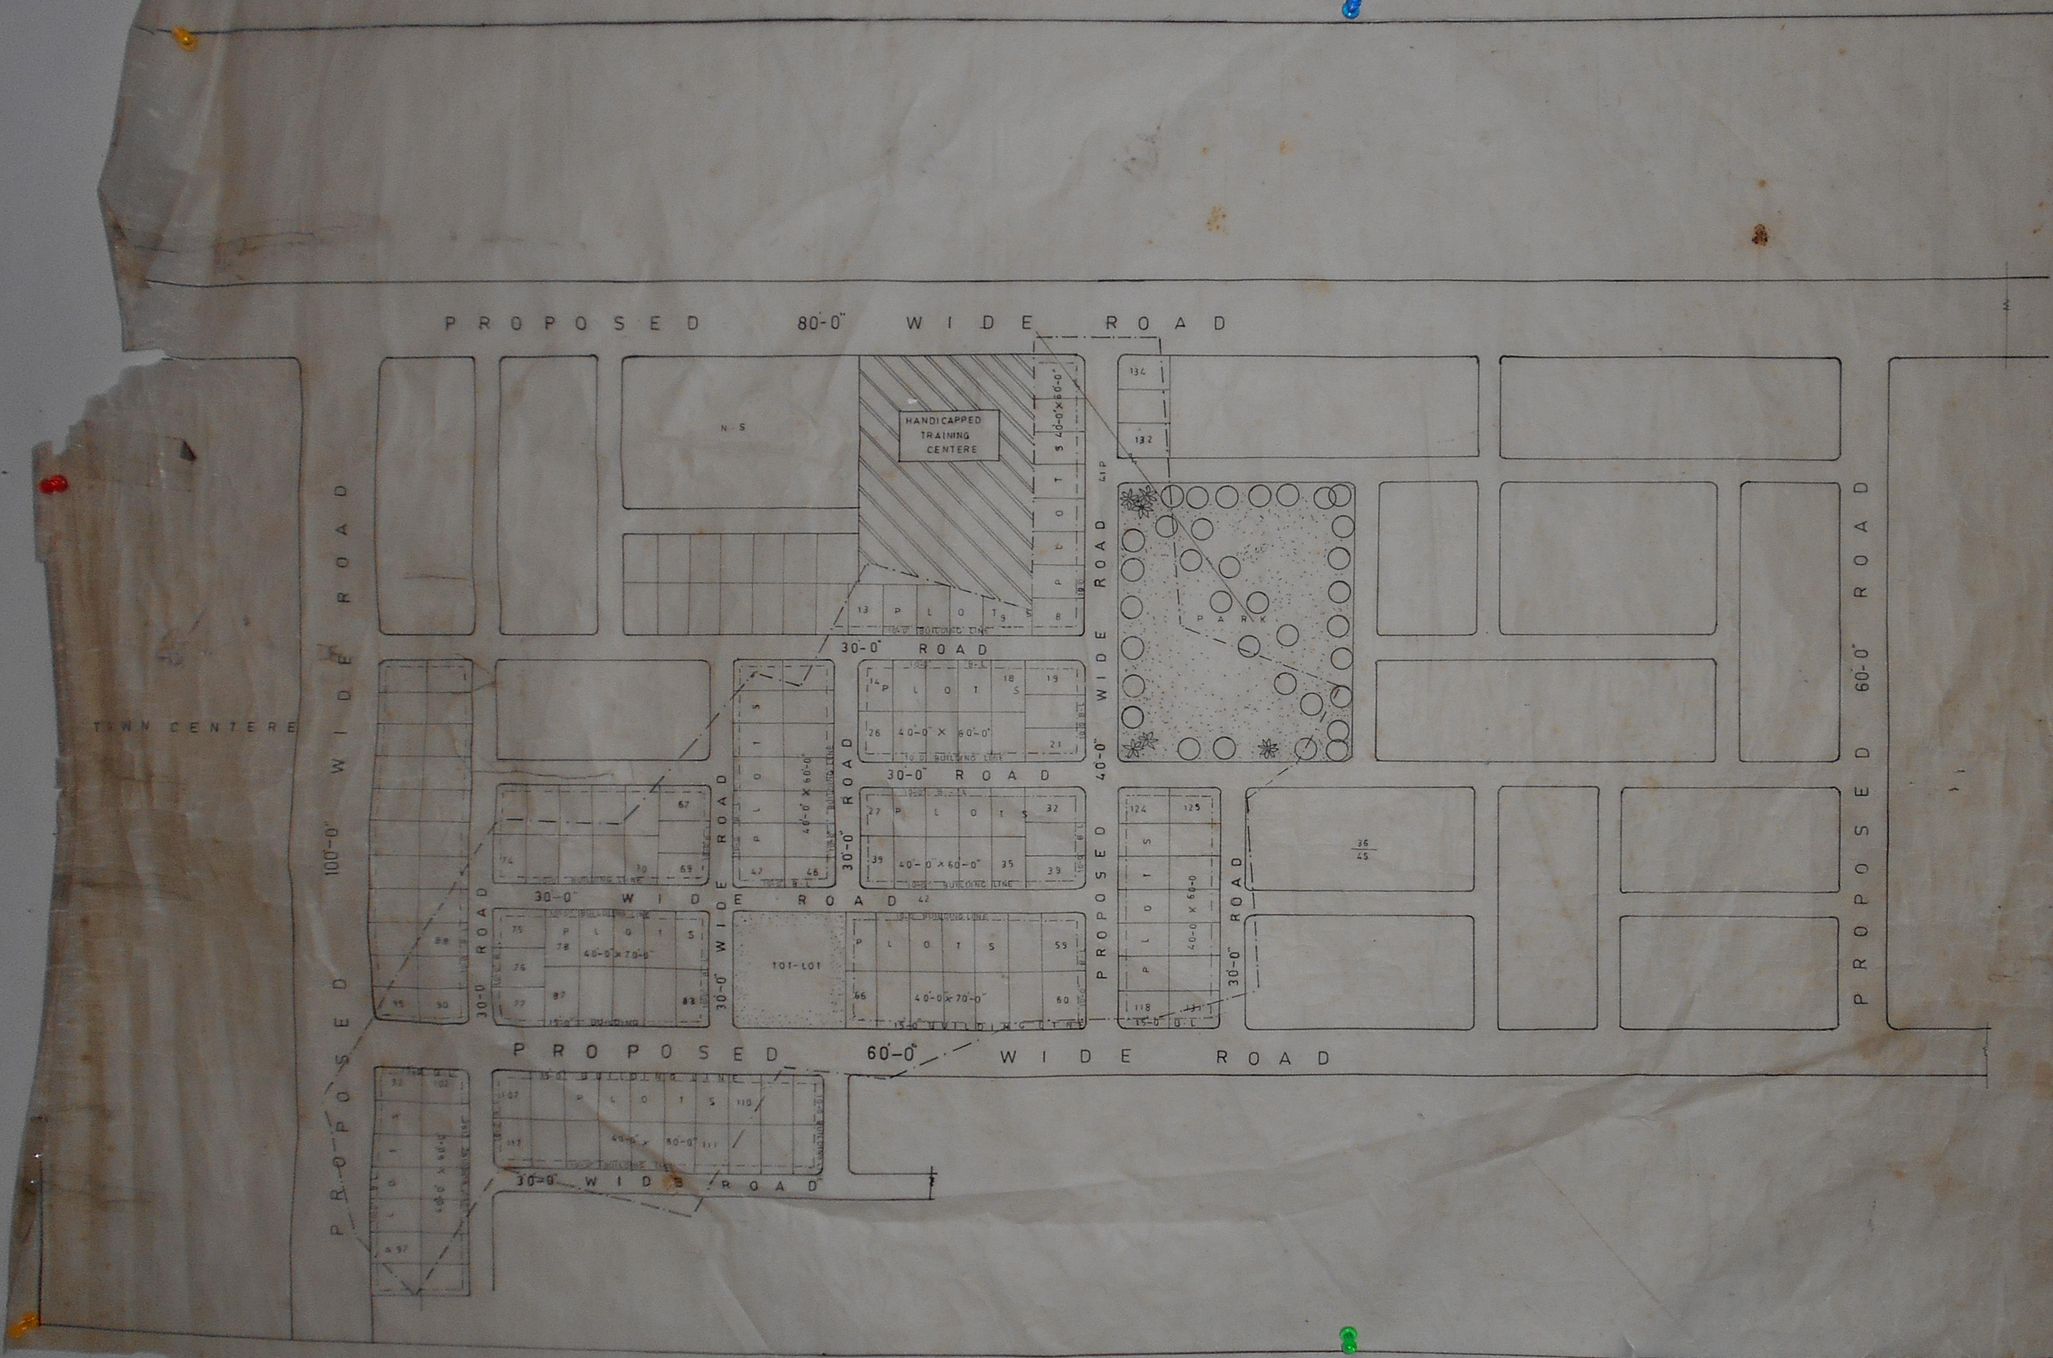

PROPOSED LAY-OUT OF SRI POTHINA SANYASI RAO & BROTHERS IN S. NO. 41/P & 42 BAKKANNA PALEM VILLAGE VISAKHA PATNAM

DENSITY & PAPULATION	
PAPULATION	670
DENSITY	9.71 PERSONS

REVISED 1985

N

L.P. No. 28/85

SCALE 1 : 66'-0"

LAND USE ANALYSIS

TOTAL EXTENT OF THE LAY OUT : 68.1 AC

TOTAL NO OF PLOTS : 134 NOS

SNO	PARTICULARS	AC	PERCENTAGE
1	PLOTTED AREA	6.47	60.99
2	PARK AREA	1.63	11.81
3	WASTE LAND	0.36	2.65
4	ROADS AREA	2.42	24.55
5	TOTAL	13.80	100.00
	PLOT SIZE	40-0x70-0 27 NOS 40-0x60-0 101 NOS	

A.T.P

ASSOCIATE PLANNER

CHIEF TOWN PLANNER & PROJECT DIRECTOR

URBAN DEVELOPMENT AUTHORITY
VISAKHAPATNAM

20.02.2017 18:42