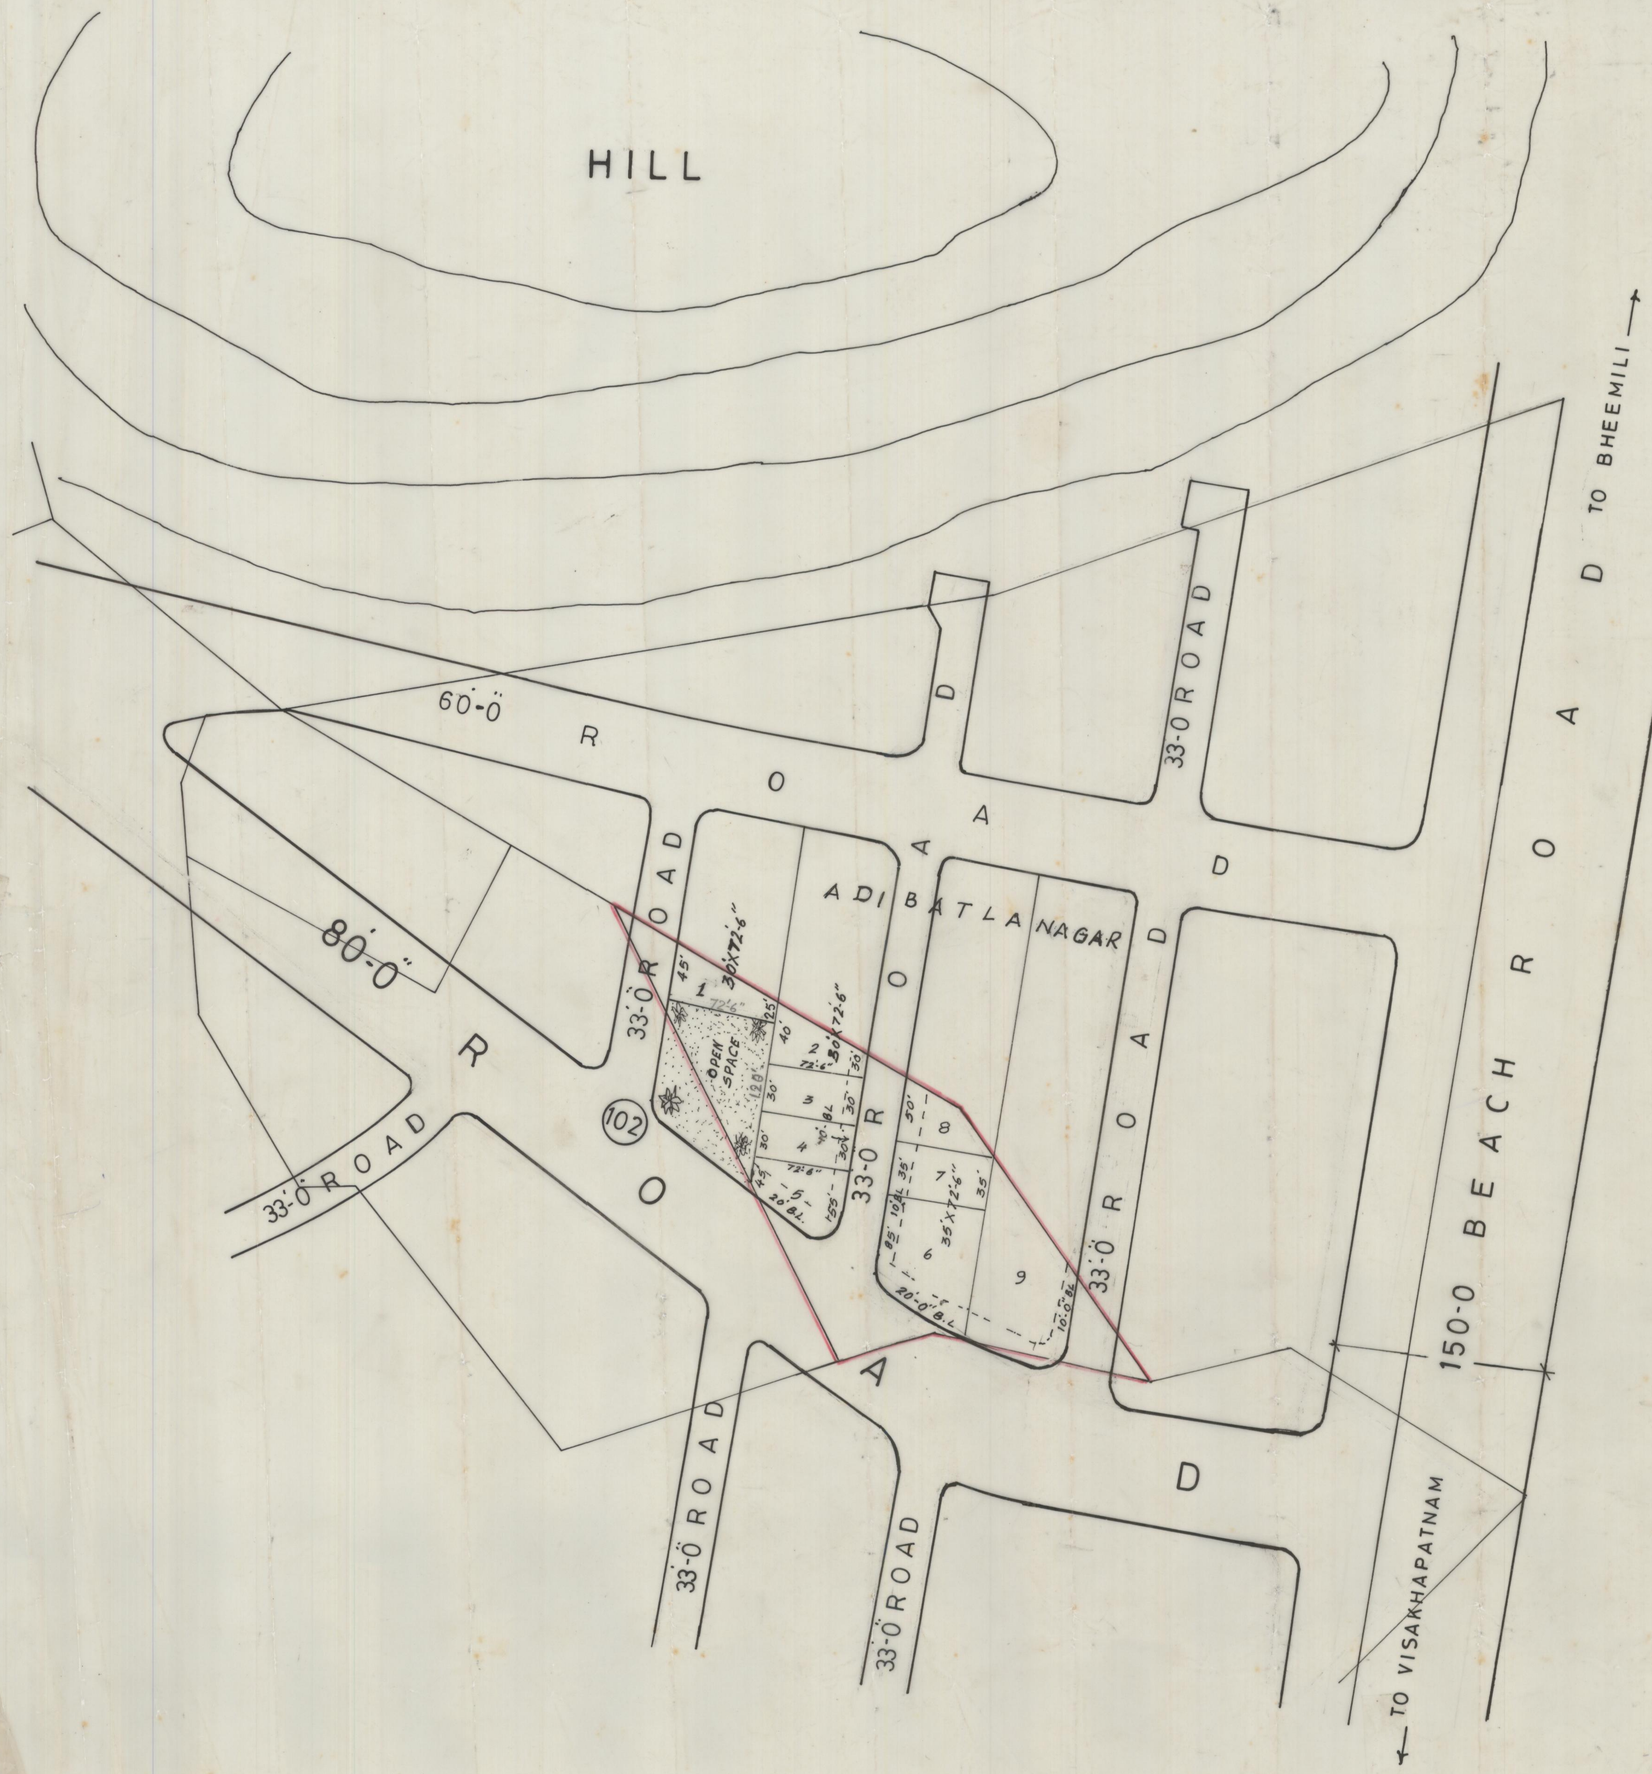

REVISED LAYOUT IN S.NO. 102/P OF YENDADA VILLAGE OF VISAKHAPATNAM DISTRICT BELONGS TO SRI K. SRIRAMA MURTHY & 8 OTHERS

LAND-USE ANALYSIS

SL.NO	DESCRIPTION	EXTENT AC-CT	PERCENTAGE
1	PLOTTED AREA	0·58	59·18
2	ROADS AREA	0·30	30·62
3	OPEN SPACE AREA	0·10	10·20
TOTAL EXTENT OF LAYOUT		0·98	100·00

LAY OUT BOUNDARY

SL.NO	SIZE OF PLOTS	NO OF PLOTS
1	30'-0" X 72'-6"	5
2	35'-0" X 72'-6"	4
TOTAL NO. OF PLOTS		9

SCALE : 1"=66'-0"
FILE: RC. NO.1643/91 G4
VUDA R.NO.
L.P.NO 3/96
(THIS REVISES L.P. NO:12/95)

Ch. Ramanadham 1-2-96
A.D.M.

CHIEF PLANNING OFFICER

JUNIOR PLANNING OFFICER

ASST PLANNING OFFICER

VICE CHAIRMAN

VISAKHAPATNAM URBAN DEVELOPMENT AUTHORITY