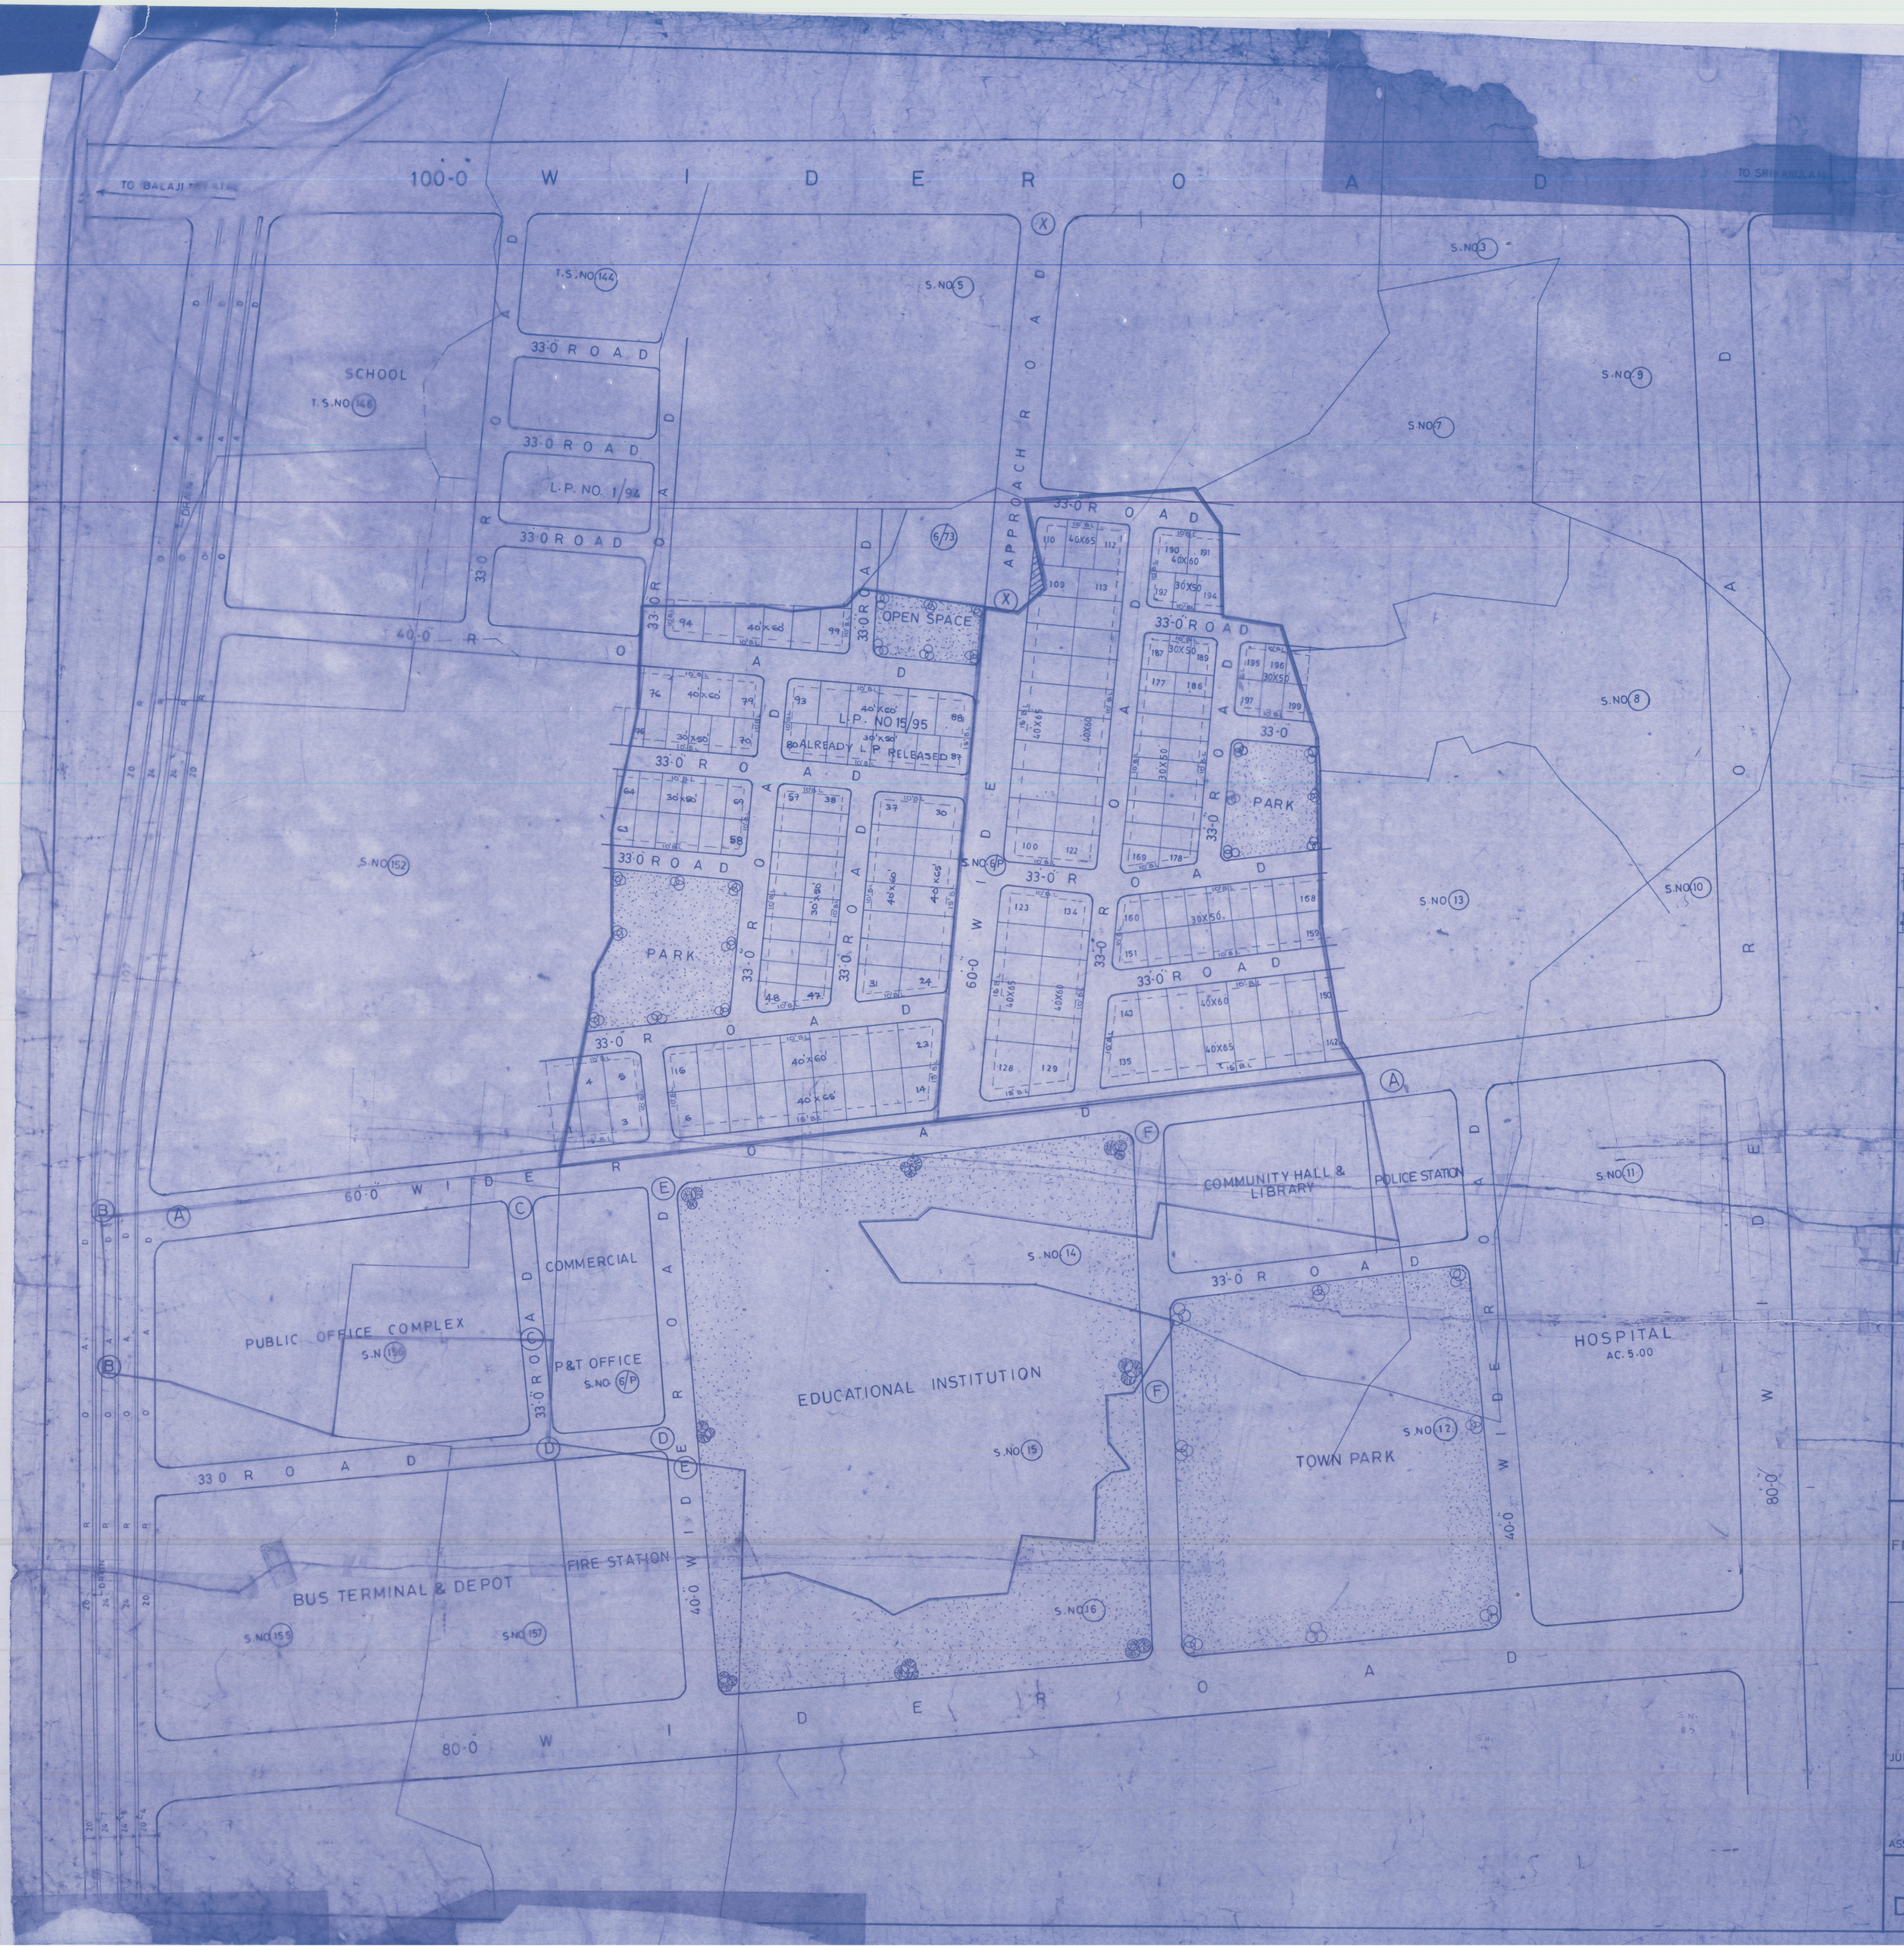

MENTS IN
OF DHARM VILLAGE
VIZIANAGARAM MANDAL
AND DISTRICT (APPLIED
BY SREE P. SANYASI RAJU)

LAND USE ANALYSIS

SL. NO.	DESCRIPTION	EXTENT AC-CT	PERCENTAGE
1	PLOTTED AREA	9-48	[illegible]
2	ROADS AREA	4-92	[illegible]
3	OPEN SPACE AREA	1.60	10.00
TOTAL EXTENT OF LAYOUT		16-00	100-00

SL. NO.	SIZE OF PLOTS	NO. OF PLOTS
1	40-0 X 65-0	46 NOS
2	40-0 X 60-0	60 NOS
3	30-0 X 50-0	93 NOS
TOTA NO OF PLOTS		199 NOS

LAYOUT BOUNDARY

TOWN CENTRE BOUNDARY

AREA COVERED BY LAYOUT 16-00
AREA COVERED BY TOWN CENTRE 12.70

TOTAL OF LAYOUT AREA 28-70

AREA COVERED BY PART L.P. 30/95 = 9.27 AC
(ALREADY RELEASED)

NOW RELEASED - 6.73 AC

THE PARTY SHOULD PURCHASED THE LAND FROM REVENUE DEPT TO HAVE APPROACH TO THE PLOT PLOT NO 109 DELETED

CONDITIONAL RELEASE OF L.P

AS PER G.O. M.S. NO 104 DATED 15.3.93 THE LAY-OUT OWNER SHOULD COME FORWARD WITH THE PROPOSAL FOR PROVIDING COMMUNITY FACILITIES IN THE TOWN CENTRE AND AFTER SUBMITTING THE PROPOSALS THE APPLICANT SHOULD FORM THE ROADS AND DRAINS IN THE TOWN CENTRE AREA WITHIN THE PERIOD OF 6 MONTHS FROM THE DATE OF RELEASE OF PART FINAL L.P.

SCALE : 1:66-0
FILE: RC. NO. 1279/93 G5
L.P. NO. 3/97

14-5-97 S/D. MAN	14-5-97 PLANNING OFFICER
B. Vijayalakshmi 14/5/97 JUNIOR PLANNING OFFICER	14/5/97 CHIEF PLANNING OFFICER
A. Babu Rao 14/5/97 ASST PLANNING OFFICER	VICE-CHAIRMAN

VISAKHAPATNAM URBAN DEVELOPMENT AUTHORITY