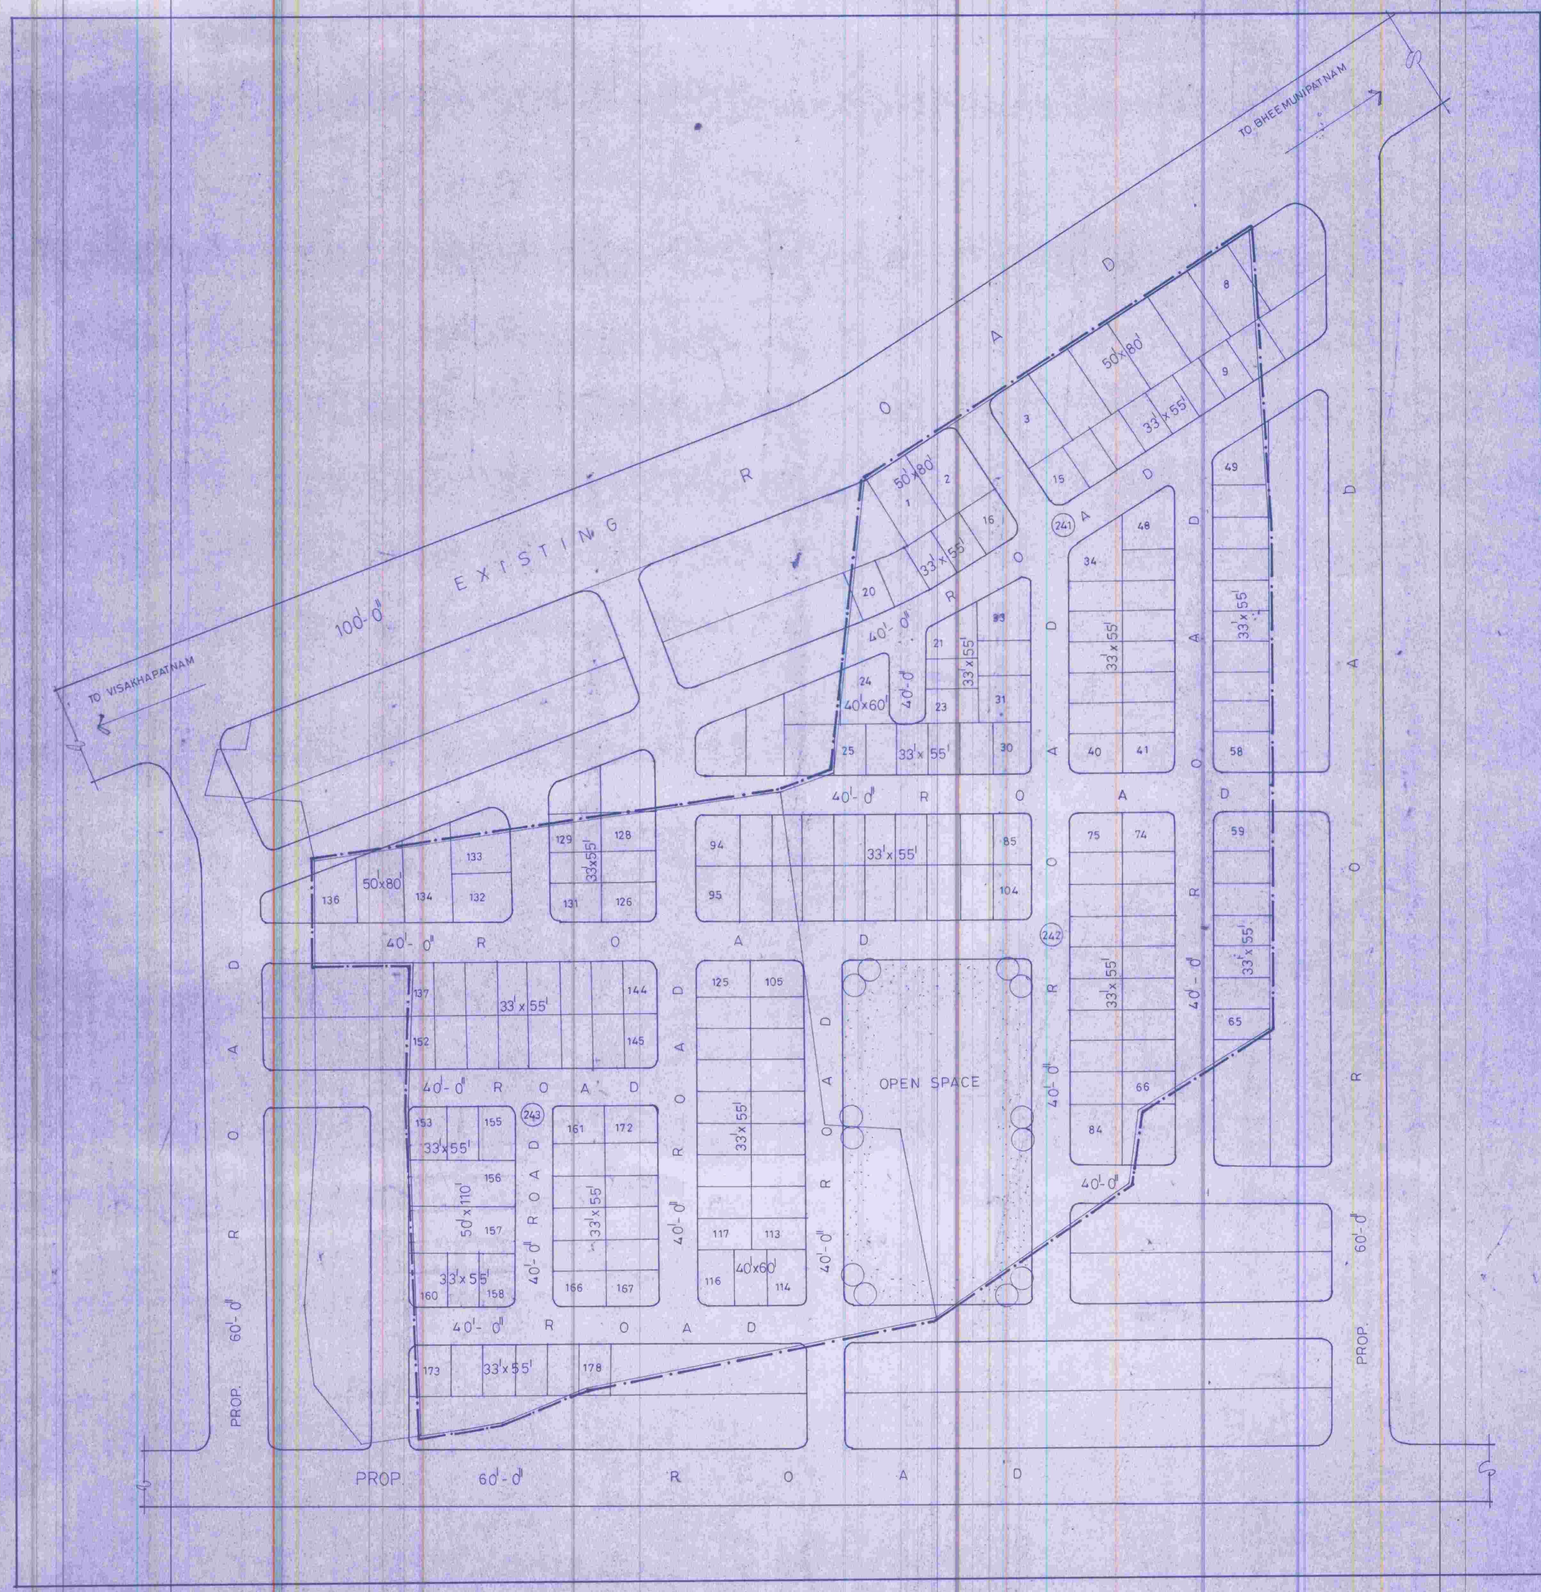

PROPOSED LAYOUT FOR
R.K.TOWNSHIP PROMOTERS (P) Ltd.,
IN S.Nos: 241/7,8; 242/1&2 AND 243/p
OF VELLANKIPEDDIPALEM VILLAGE,
ANANDAPURAM MANDAL,
VISAKHAPATNAM DISTRICT.

LAND USE ANALYSIS

SL.NO.	DESCRIPTION	EXTENT ACS.-CTS.	PERCENTAGE
1.	PLOTTED AREA	8-84	58-12
2.	ROADS AREA	4-72	31-03
3.	OPEN SPACE AREA	1-65	10-85
	TOTAL AREA	15-21	100-00

PLOTS DETAIL

SL.NO.	SIZE OF PLOTS	NO. OF PLOTS
1.	33'x 55'	159
2.	40'x 60'	4
3.	50'x 80'	13
4.	50'x 110'	2
	TOTAL NO. OF PLOTS	178

PROPOSED LAYOUT BOUNDARY

SCALE : 1"=66'-0"
FILE R.C.NO:1349/03/L1
L.P. NO 3/2004

NORTH

S/D'MAN

CHIEF URBAN PLANNER

JUNIOR PLANNING OFFICER

VICE-CHAIRMAN

VISAKHAPATNAM URBAN
DEVELOPMENT AUTHORITY