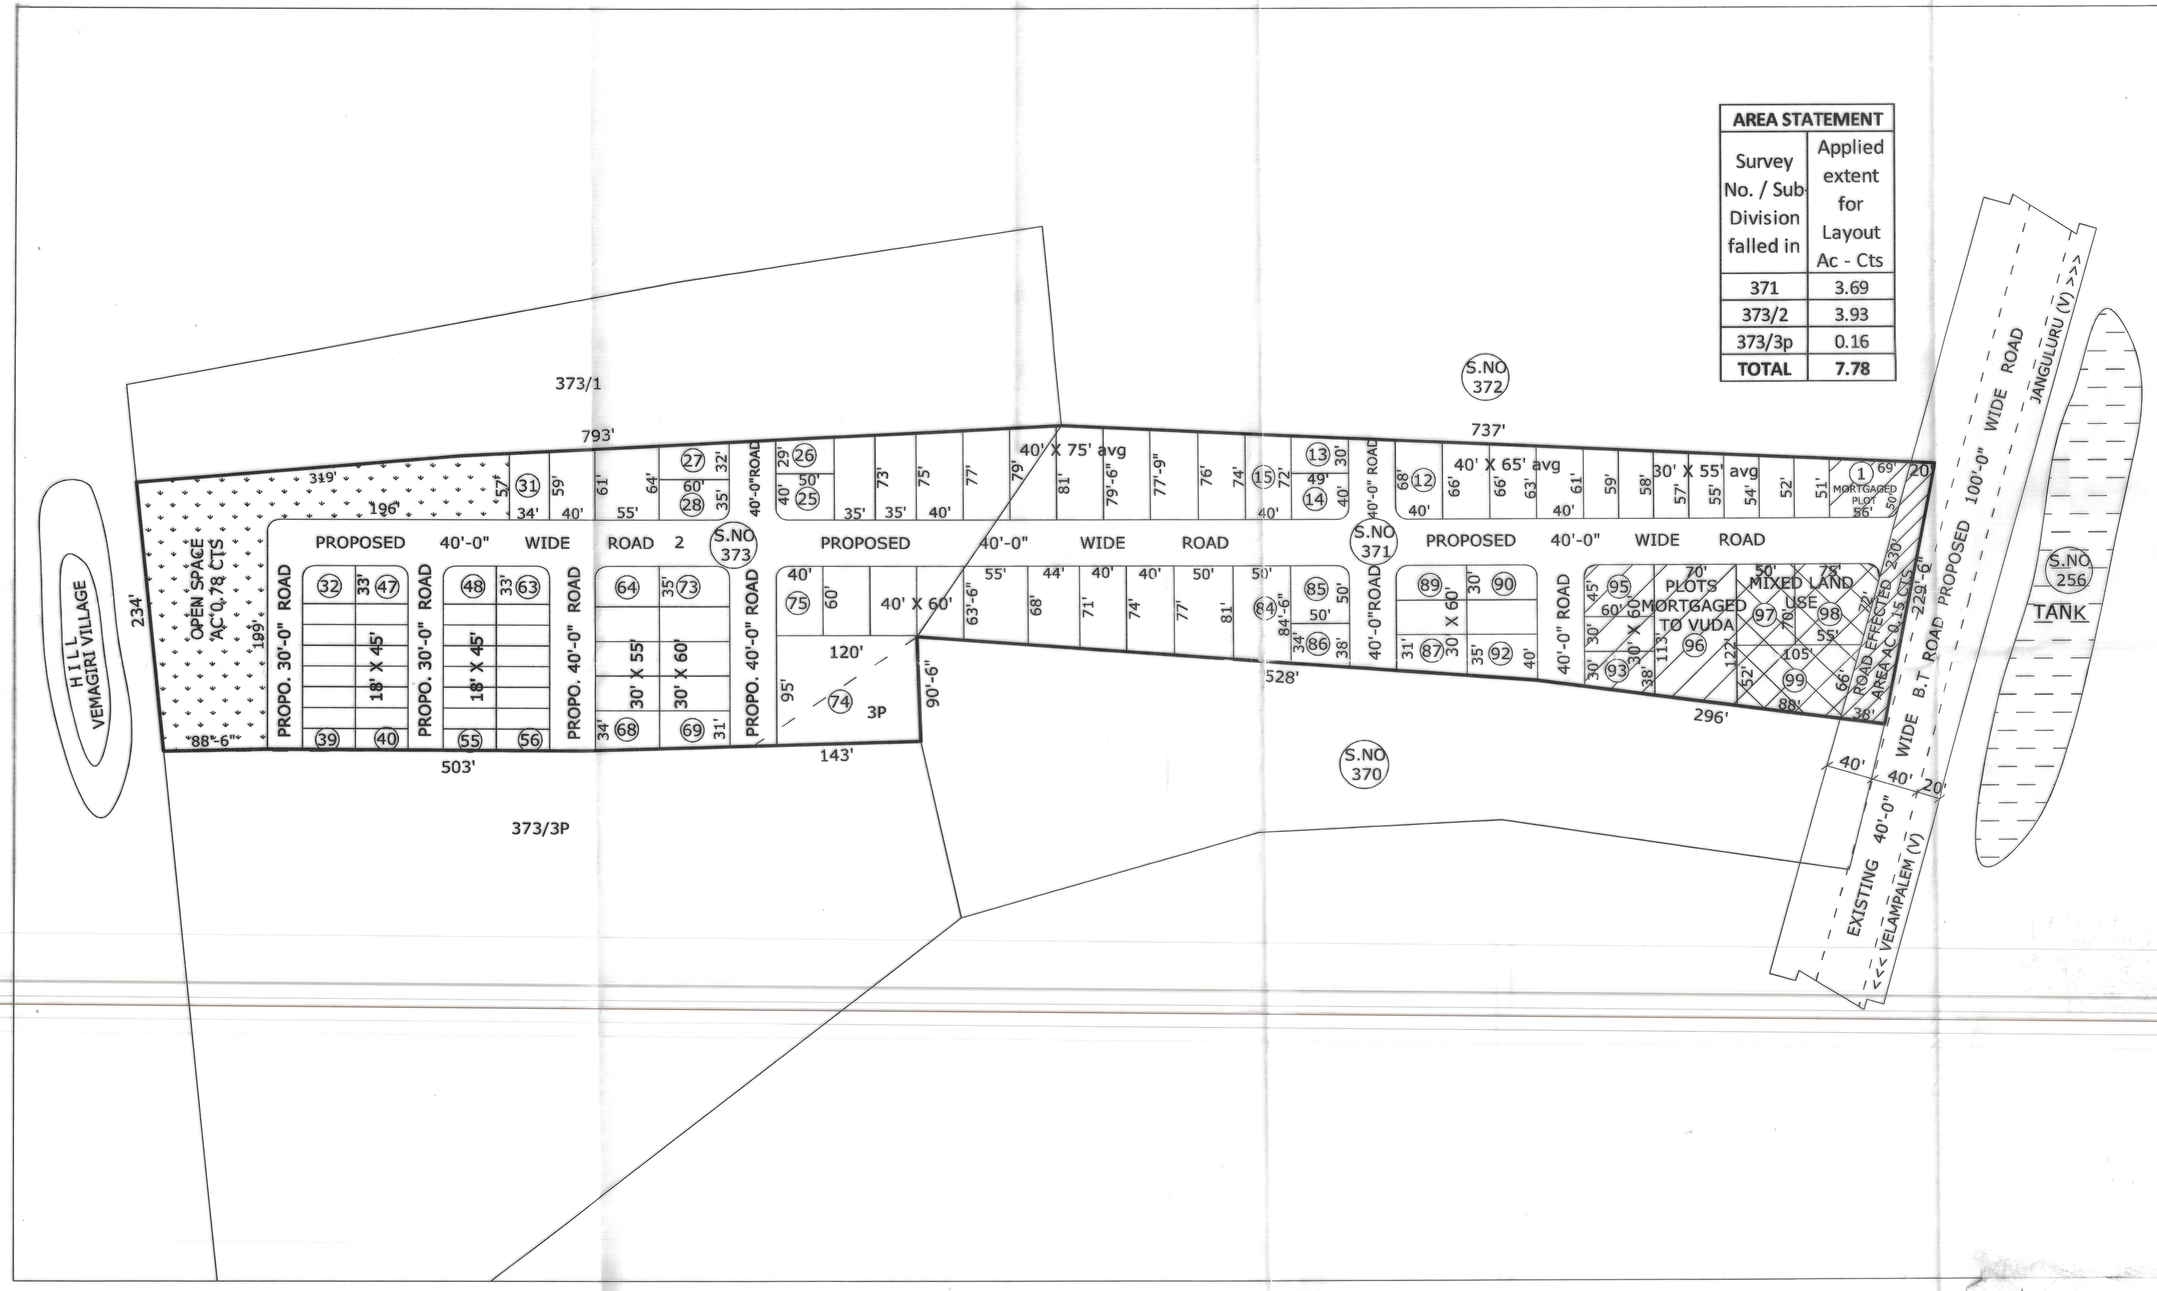

AREA STATEMENT	
Survey No. / Sub Division falled in	Applied extent for Layout Ac - Cts
371	3.69
373/2	3.93
373/3p	0.16
TOTAL	**7.78**

PROPOSED LAYOUT PLAN FOR RESIDENTIAL PLOTS IN S.Nos:371 & 373p OF JANGULURU VELAMPALEM (V), S.RAYAVARAM MANDAL, VISAKHAPATNAM- DISTRICT.

LAND USE ANALYSIS :-

SL.NO.	DESCRIPTION	EXTENT Acs.-cts.	PERCENT
1.	PLOTTED AREA	4.33	59.64 %
2.	MIXED LAND USE	0.31	
3.	ROADS AREA	2.36	30.34 %
4.	OPEN SPACE	0.78	10.02 %
	TOTAL AREA	7.78	100.00 %

PLOTS DETAILS :-

S.NO.	PLOT SIZE	PLOT AREA IN Sq Yds	NO OF PLOTS
1	95' X 120'	1266.66	01
2	70' X 114'	886.66	01
3	54' X 87'	522.00	01
4	50' X 80'	444.44	02
5	55' X 70'	427.77	01
6	50' X 70'	388.88	01
7	55' X 60'	366.66	02
8	40' X 75'	333.33	14
9	51' X 56'	317.33	01
10	40' X 65'	288.88	04
11	50' X 50'	277.77	01
12	40' X 60'	266.66	11
13	30' X 60'	200.00	14
14	30' X 55'	183.33	13
15	33' X 45'	165.00	04
16	18' X 45'	90.00	28
TOTAL NO. OF PLOTS			99

LAYOUT BOUNDARY.

ROAD EFFECTED AREA

FILE RC.NO: 9864 / 2016 / L1

L.P.NO: 3 / 2017

PLOTS MORTGAGED TO VUDA
PLOT NO'S: 1 & 93 TO 99
EXTENT: AC 0.73 CTS
NO. OF PLOTS - 08

SCALE : 1" = 66'-0"

N

OWNERS SIGN.

H. LAKSHMI NARAYANA
VUDA Licenced Civil Engineer / Surveyor
Regd.No. 104/2015-2018
Visakhapatnam Urban Development Authority
Cell: 7093141567

LICENSED SURVEYOR

S/D' man. 22/12/16

A.D.M 22/12/16

Asst.Planning Officer 22/12/2016

Chief Urban Planner 23/12/16

VICE CHAIRMAN

VISAKHAPATNAM URBAN DEVELOPMENT AUTHORITY

3/2017