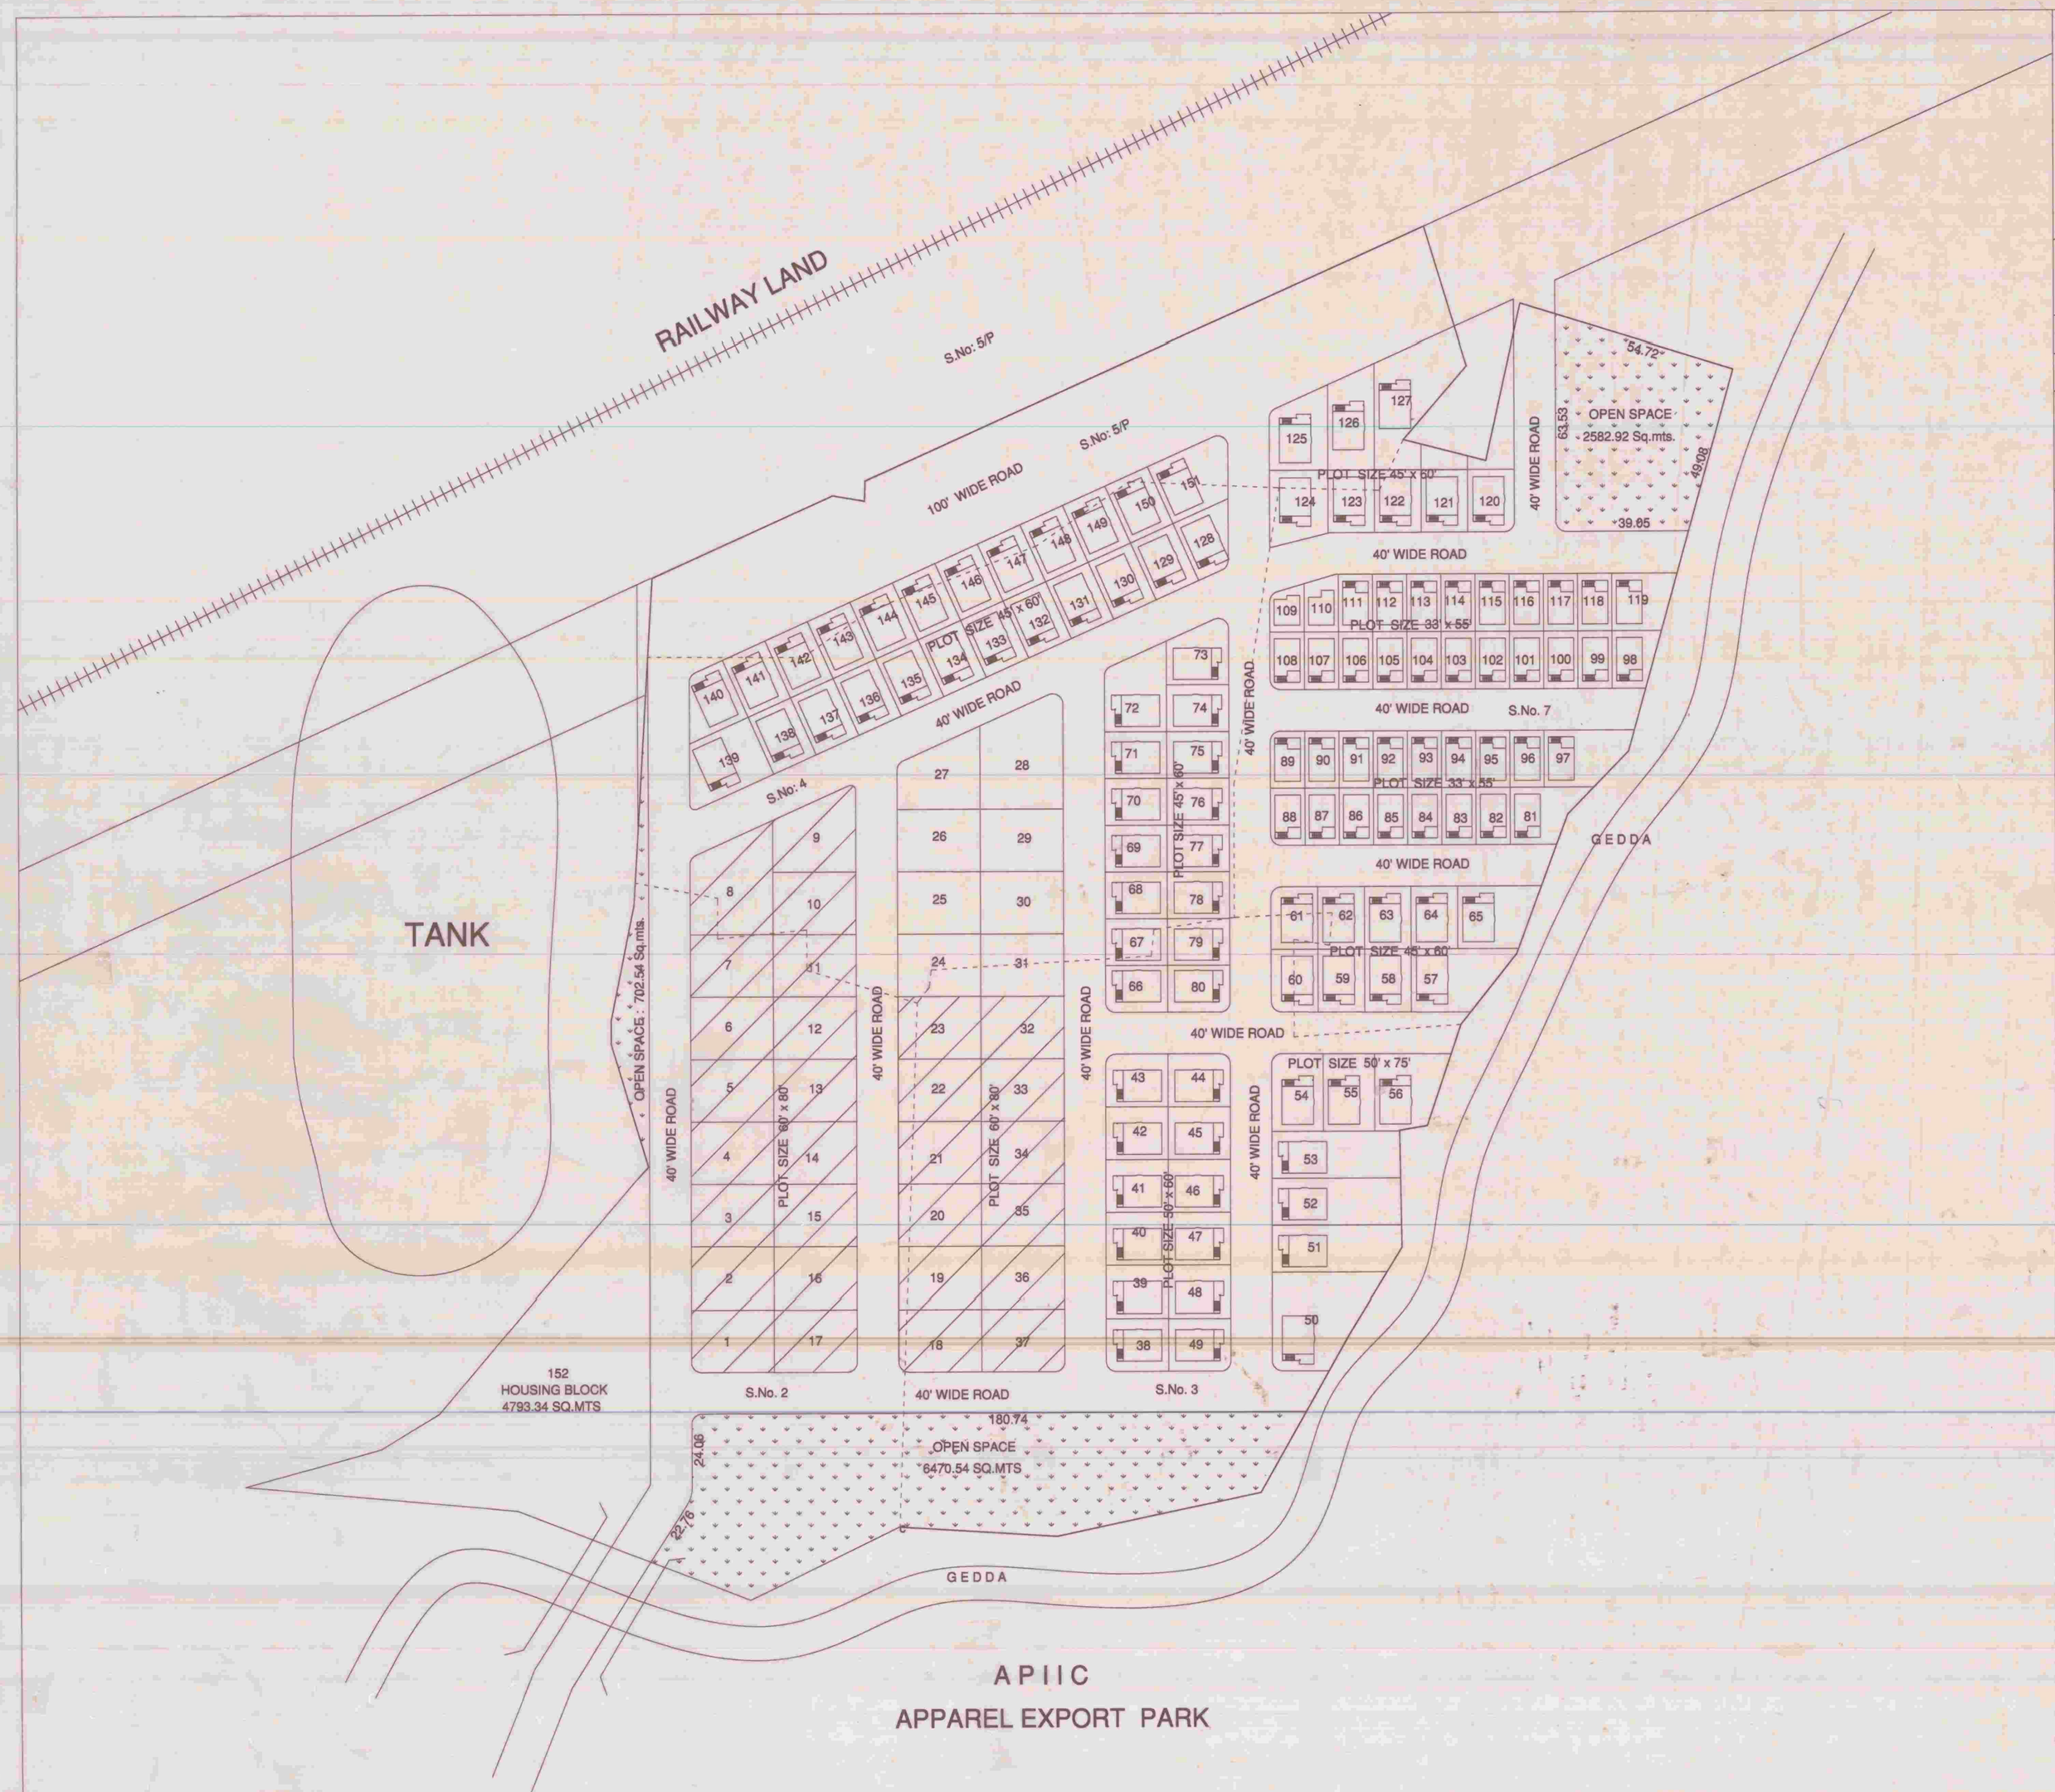


# PROPOSED HOUSING LAYOUT IN S.NO:- 2,3,4, 5/P & 7 OF TUNGALAM (V), GAJUWAKA (M), VISAKHAPATNAM.

BELONGING TO :- **SRI B.SURESH &OTHERS**

**TOTAL EXTENT OF LAYOUT : Ac. 22.10**

## LAND USE ANALYSIS

| S.NO: | DESCRIPTION | EXTENT AC.CT | PERCENT |
|---|---|---|---|
| 1 | PLOTED AREA | 12.70 | 57.47% |
| 2 | ROADS | 7.00 | 31.67 % |
| 3 | OPEN SPACE | 2.40 | 10.86 % |
| | TOTAL | 22.10 | 100% |

| S.NO: | PLOT SIZES | NOS |
|---|---|---|
| 1 | 60' x 80' | 37 |
| 2 | 50' x 60' | 12 |
| 3 | 50' x 75' | 7 |
| 4 | 45' x 60' | 56 |
| 5 | 33' x 55' | 39 |
| 6 | HOUSING BLOCK | 1 |
| | TOTAL NUMBER OF PLOTS | 152 |

:PROP LAYOUT BOUNDARY

:PLOTS MORTGAGED TO VUDA : PLOT NO: 1 TO 23 AND 32 TO 37 (29 Nos.)
EXTENT OF PLOTS : 13,244.07 Sq.mts. (or) Ac. 3.27

OWNER:

K. KARTHIKA
Consulting Engineer
Licenced Surveyor No.
Municipal Corporation
ARCHITECT:

SCALE - 1" = 66' - 0"

FILE R.C.NO: 10 / 04 / L3
L.P.NO-31/06

NORTH:

JUNIOR PLANNING OFFICER

ASST- PLANNING OFFICER

ASST- PLANNING OFFICER (C-1)

CHIEF URBAN PLANNER

VICE - CHAIRMAN

**VISAKHAPATNAM**
**URBAN DEVELOPMENT AUTHORITY**
VISAKHAPATNAM.