REGULARISATION LAYOUT IN T.S. NO. 47p & 48/3 AT MADHAVADHARA DIVISION NO. 41 MUNICIPAL CORPORATION VISAKHAPATNAM

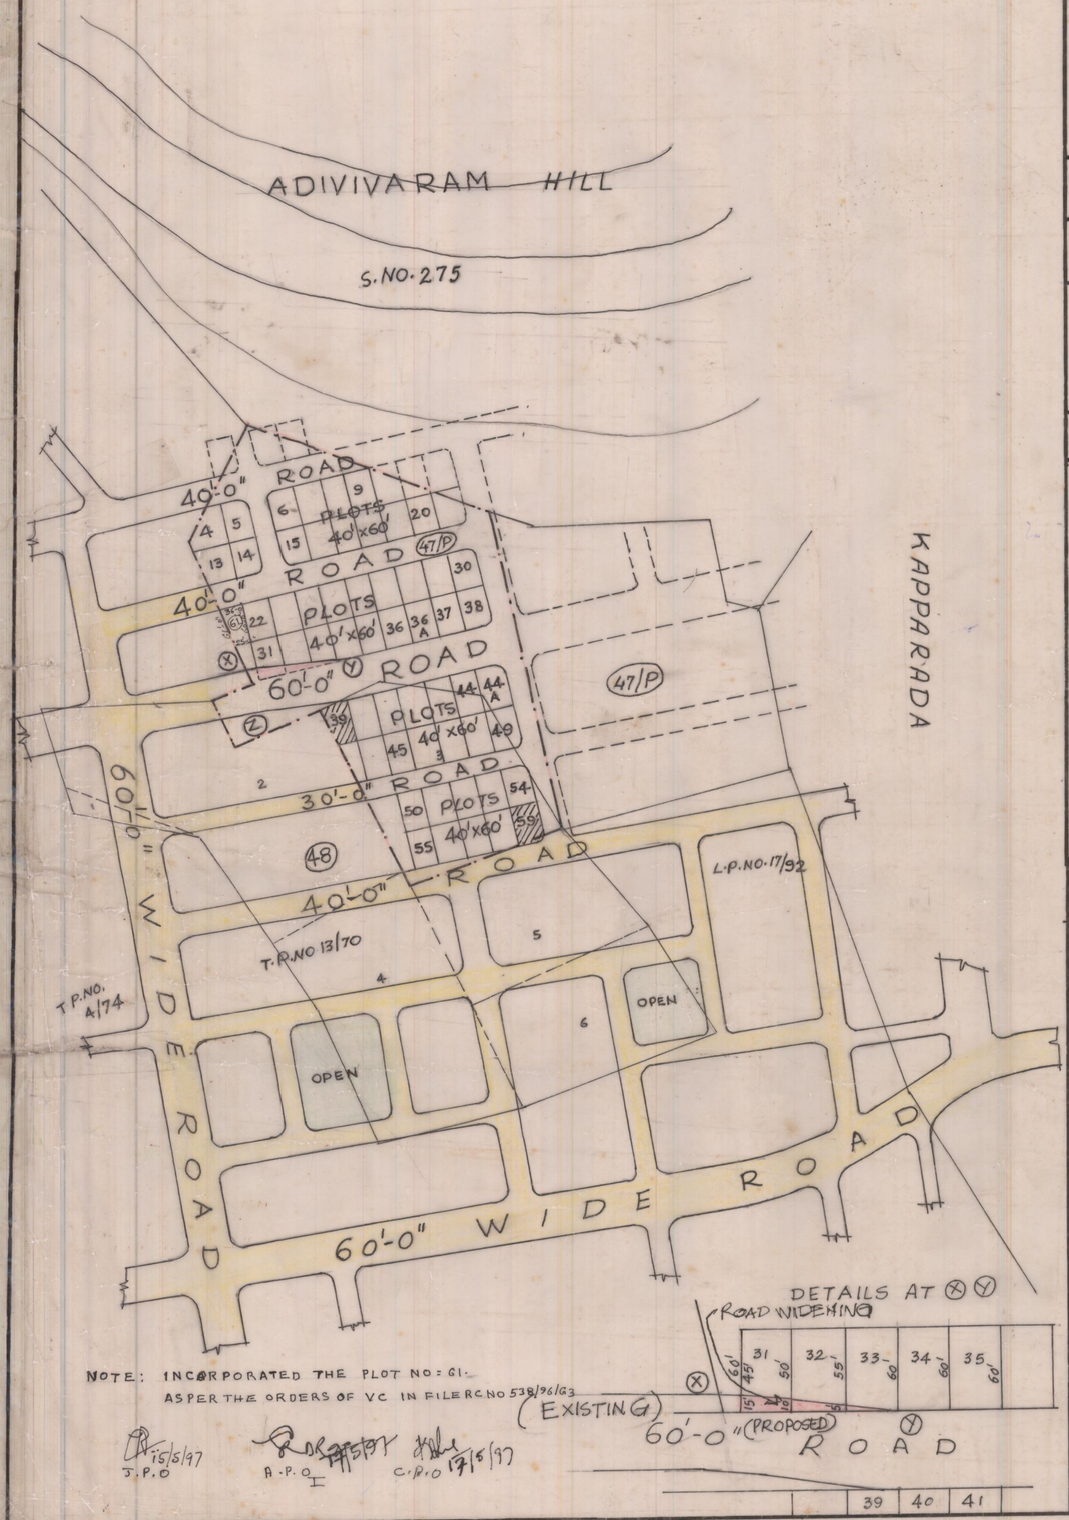

NOTE: INCORPORATED THE PLOT NO: 61. AS PER THE ORDERS OF VC IN FILE RC NO 538/96/G3

15/5/97 J.P.O A.P.O C.P.O 17/5/97

LAND USE ANALYSIS

SL. NO	DESCRIPTION	EXTENT ACS.	PERCENTAGE
1.	PLOTTED AREA	2.53	57.50
2.	ROADS AREA	1.87	42.50
3.	OPEN SPACE	NIL	-
TOTAL EXTENT OF LAYOUT		4.40	100.00

LAYOUT BOUNDARY

NOTE: SIZE OF PLOTS: 40'-0" x 60'-0"

TOTAL PLOTS PROPOSED: 61 NOS.

PLOTS REGULARISED: 54 NOS

7 PLOTS. NOS. 1, 2, 3, 10, 11, 12 & 21 ARE FALLING IN S.NO 275 OF ADIVIVARAM. HENCE NOT REGULARISED

LAY-OUT REGULARISED BY VUDA IN ITS V.U.D.A. RS NO 669, dt. 26-9-94

SCALE: 1" = 132'-0"

FILE: R.C. NO. 434/94-G3

L.P. NO: 32/94

S/D MAN

JUNIOR PLANNING OFFICER

ASSI PLANNING OFFICER

CHIEF PLANNING OFFICER

VICE-CHAIRMAN

VISAKHAPATNAM URBAN DEVELOPMENT AUTHORITY