LAYOUT OF DEFENCE CO-OP HOUSE BUILDING SOCIETY IN S.NO. 84/2 & 85 OF GAJUWAKA (VSP)

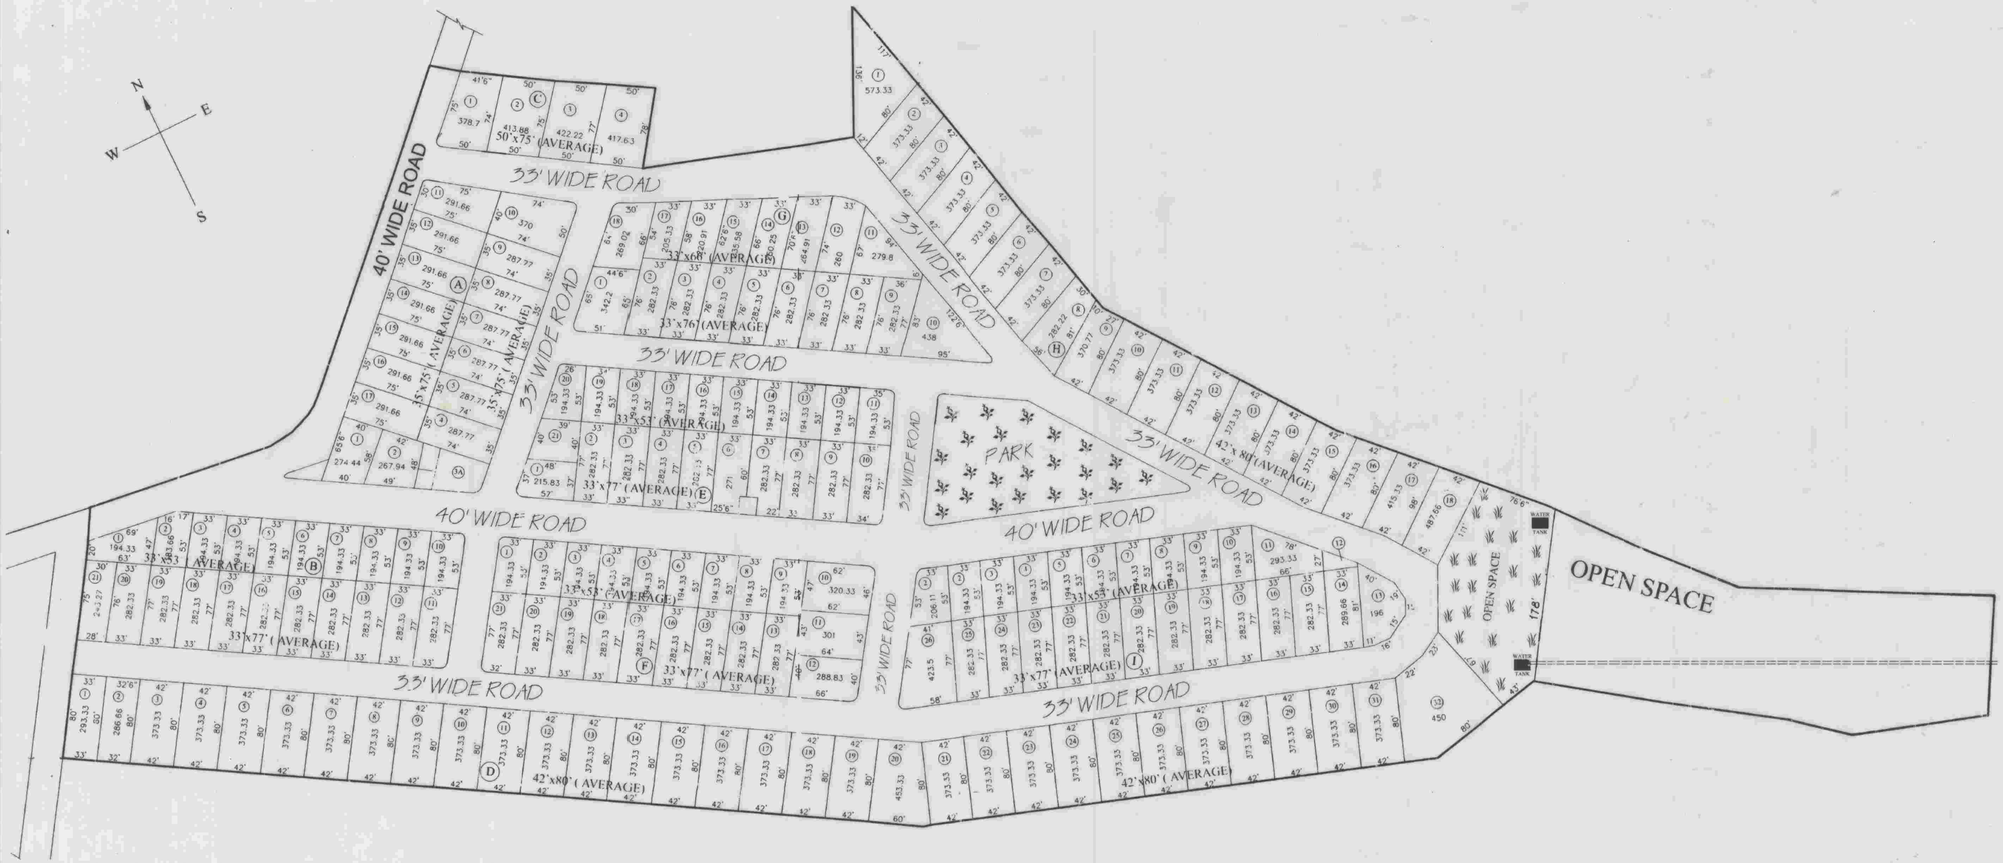

REVISED LAYOUT PLAN FOR THE SITE OF DEFENCE CO-OPERATIVE H.B SOCIETY IN S.NO. 84½ & 85 OF GAJUWAKA VISAKHAPATNAM

LAND USE ANALYSIS

S.NO	DESCRIPTION	EXTENT (ACRE)	PERSENT
01	PLOTTED AREA	10.60	60.00%
02	OPEN SPACE & PARK AREA	2.90	17.00%
03	ROADS AREA	4.07	23.00%
	TOTAL	17.57	100.00%

TOTAL NO. PLOTS: 178

S.NO	PLOT SIZE	EXTENT IN Sq.yds	NO OF PLOTS
01	33 x 52	194	44
02	33 x 77	291	74
03	33 x 54	235	04
04	42 x 80	378	49
05	50 x 75	422	05
06	MIS (573 & 42)		02
TOTAL NO OF PLOTS			178

LAYOUT BOUNDARY

VUDA.R NO. 761 DATED 08.05.95

FILE RC .NO. 892/94 GI SCALE 1":33" I.P. NO. 32/08 (THIS REVISED 79/07)	N
APPLICANT'S SIGNATURE	LICENCED SURVEYOR
05-3-08 TRACER	PLG. Officer II
JUNIOR PLG. OFFICER	CHIEF URBAN PLANNER
Asst PLANING OFFICER	VICE CHAIRMAN

VISAKHAPATNAM URBAN DEVELOPMENT AUTHORITY