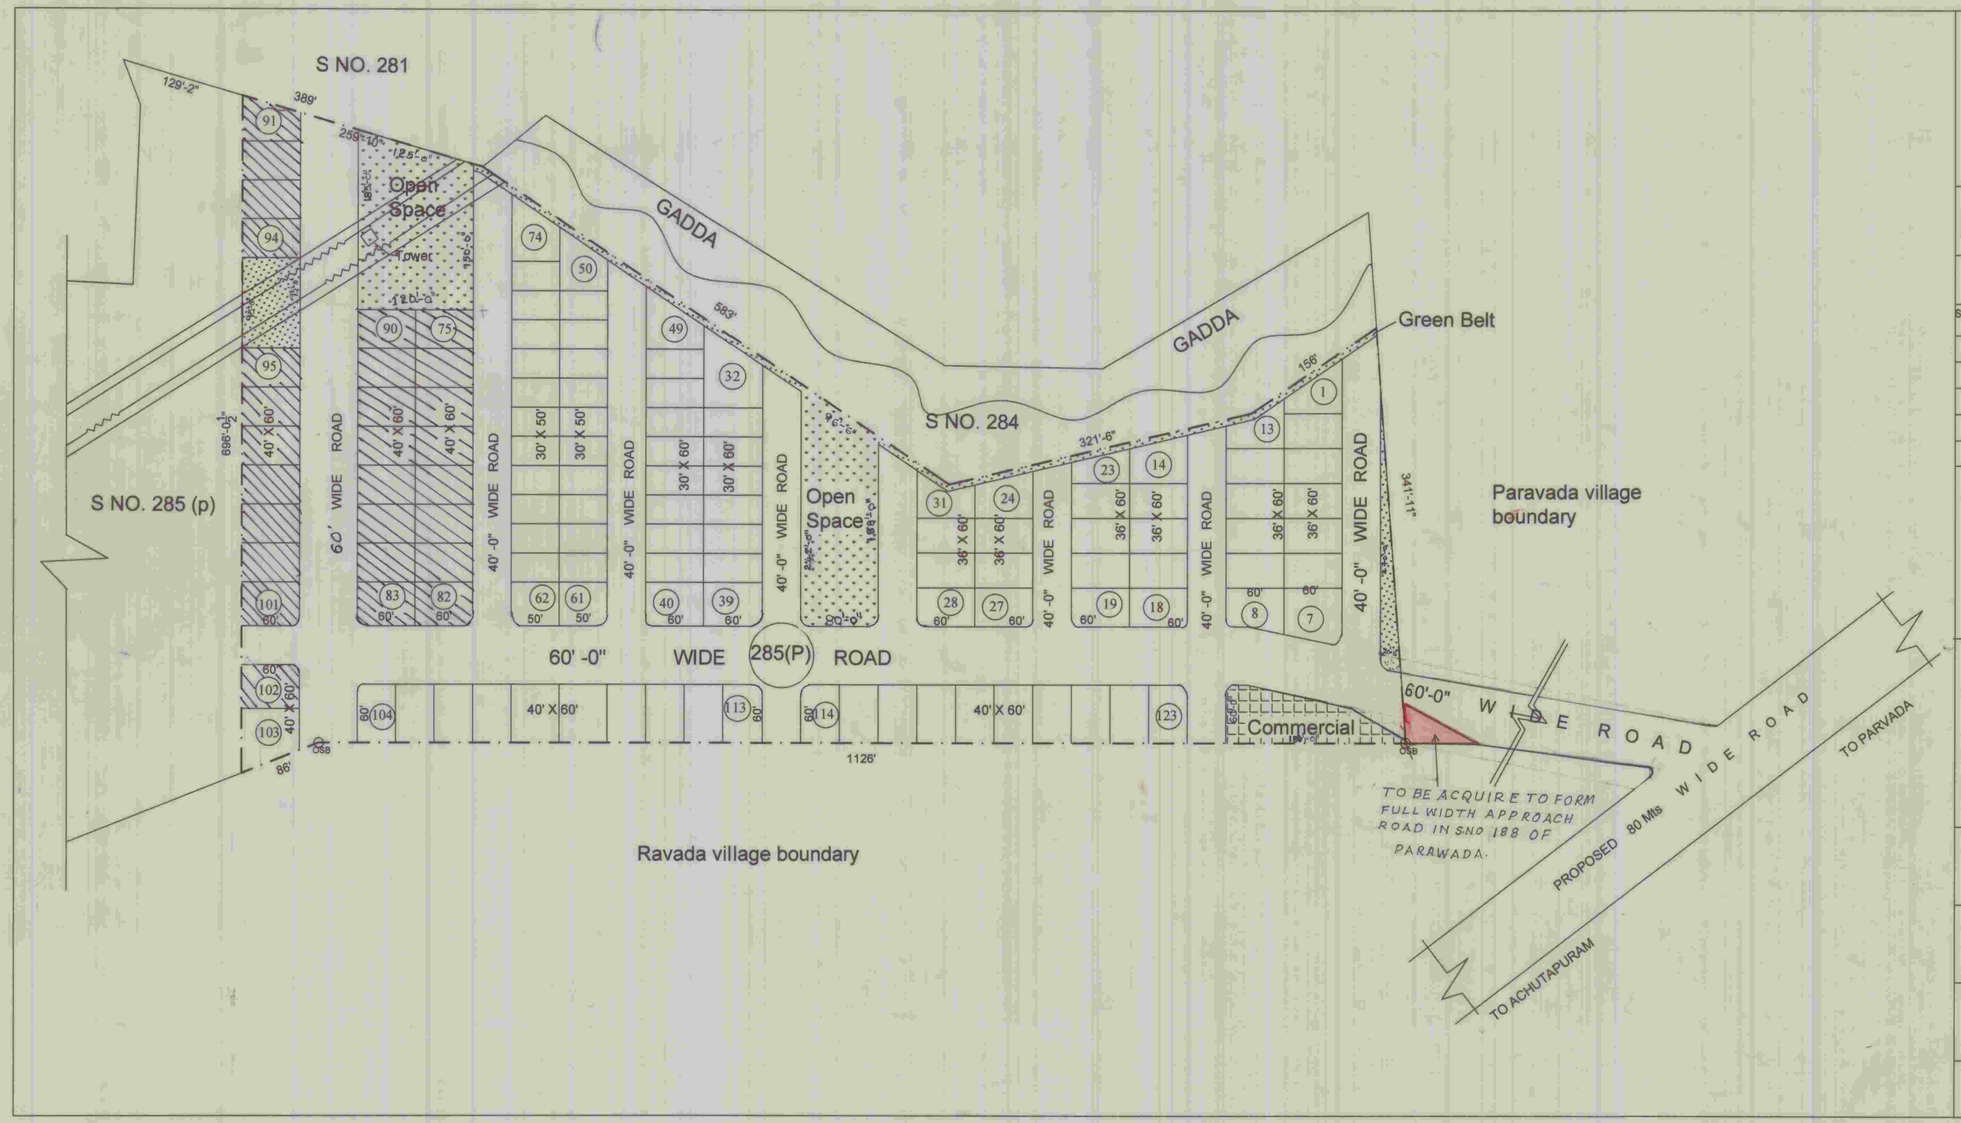

PROPOSED LAYOUT PLAN IN S.No. 285(P) OF BHARINIKAM VILLAGE, OF PARAVADA MANDAL VISAKHAPATNAM DISTRICT.

Belongs to :- S T B L Projects Limited.

LAND USE ANALYSIS :-

SL.NO.	DESCRIPTION	EXTENT IN Acs.-cts.	PERCENTAGE
1.	PLOTTED AREA	6.16	51.89 %
2.	COMMERCIAL AREA	0.19	1.61%
2.	ROADS AREA	4.33	36.48%
4.	OPEN SPACE	1.19	10.02%
TOTAL AREA		11.87	100 %

PLOTS DETAIL :-

SL.NO.	PLOT SIZE	PLOT AREA IN Sq. yds.	NO. OF PLOTS
1.	40'X60'	266.66	49
2.	36'X60'	240.00	31
3.	30'X60'	200.00	18
4.	30'X50'	166.66	25
	TOTAL		123

PROPOSED LAYOUT BOUNDARY

EXISTING ELECTRICAL TOWER LINE

PLOTS MORTGAGED TO VUDA
PLOT Nos : 75 TO 102 (28 NOS)
EXTENT : Acs. 1.54 cts.

NORTH

SCALE : 1" : 66'

RC.No. 2541/09/L3

L.P. No. 32 /2009

OWENER's SIGN

LICENSED SURVEYOR

SID.MAN

ADM

planning officer I/c

Junior planning officer

Chief urban Planner

Asst. planning officer

Vice-Chairman

VISAKAPATNAM URBAN DEVELOPMENT AUTHORITY