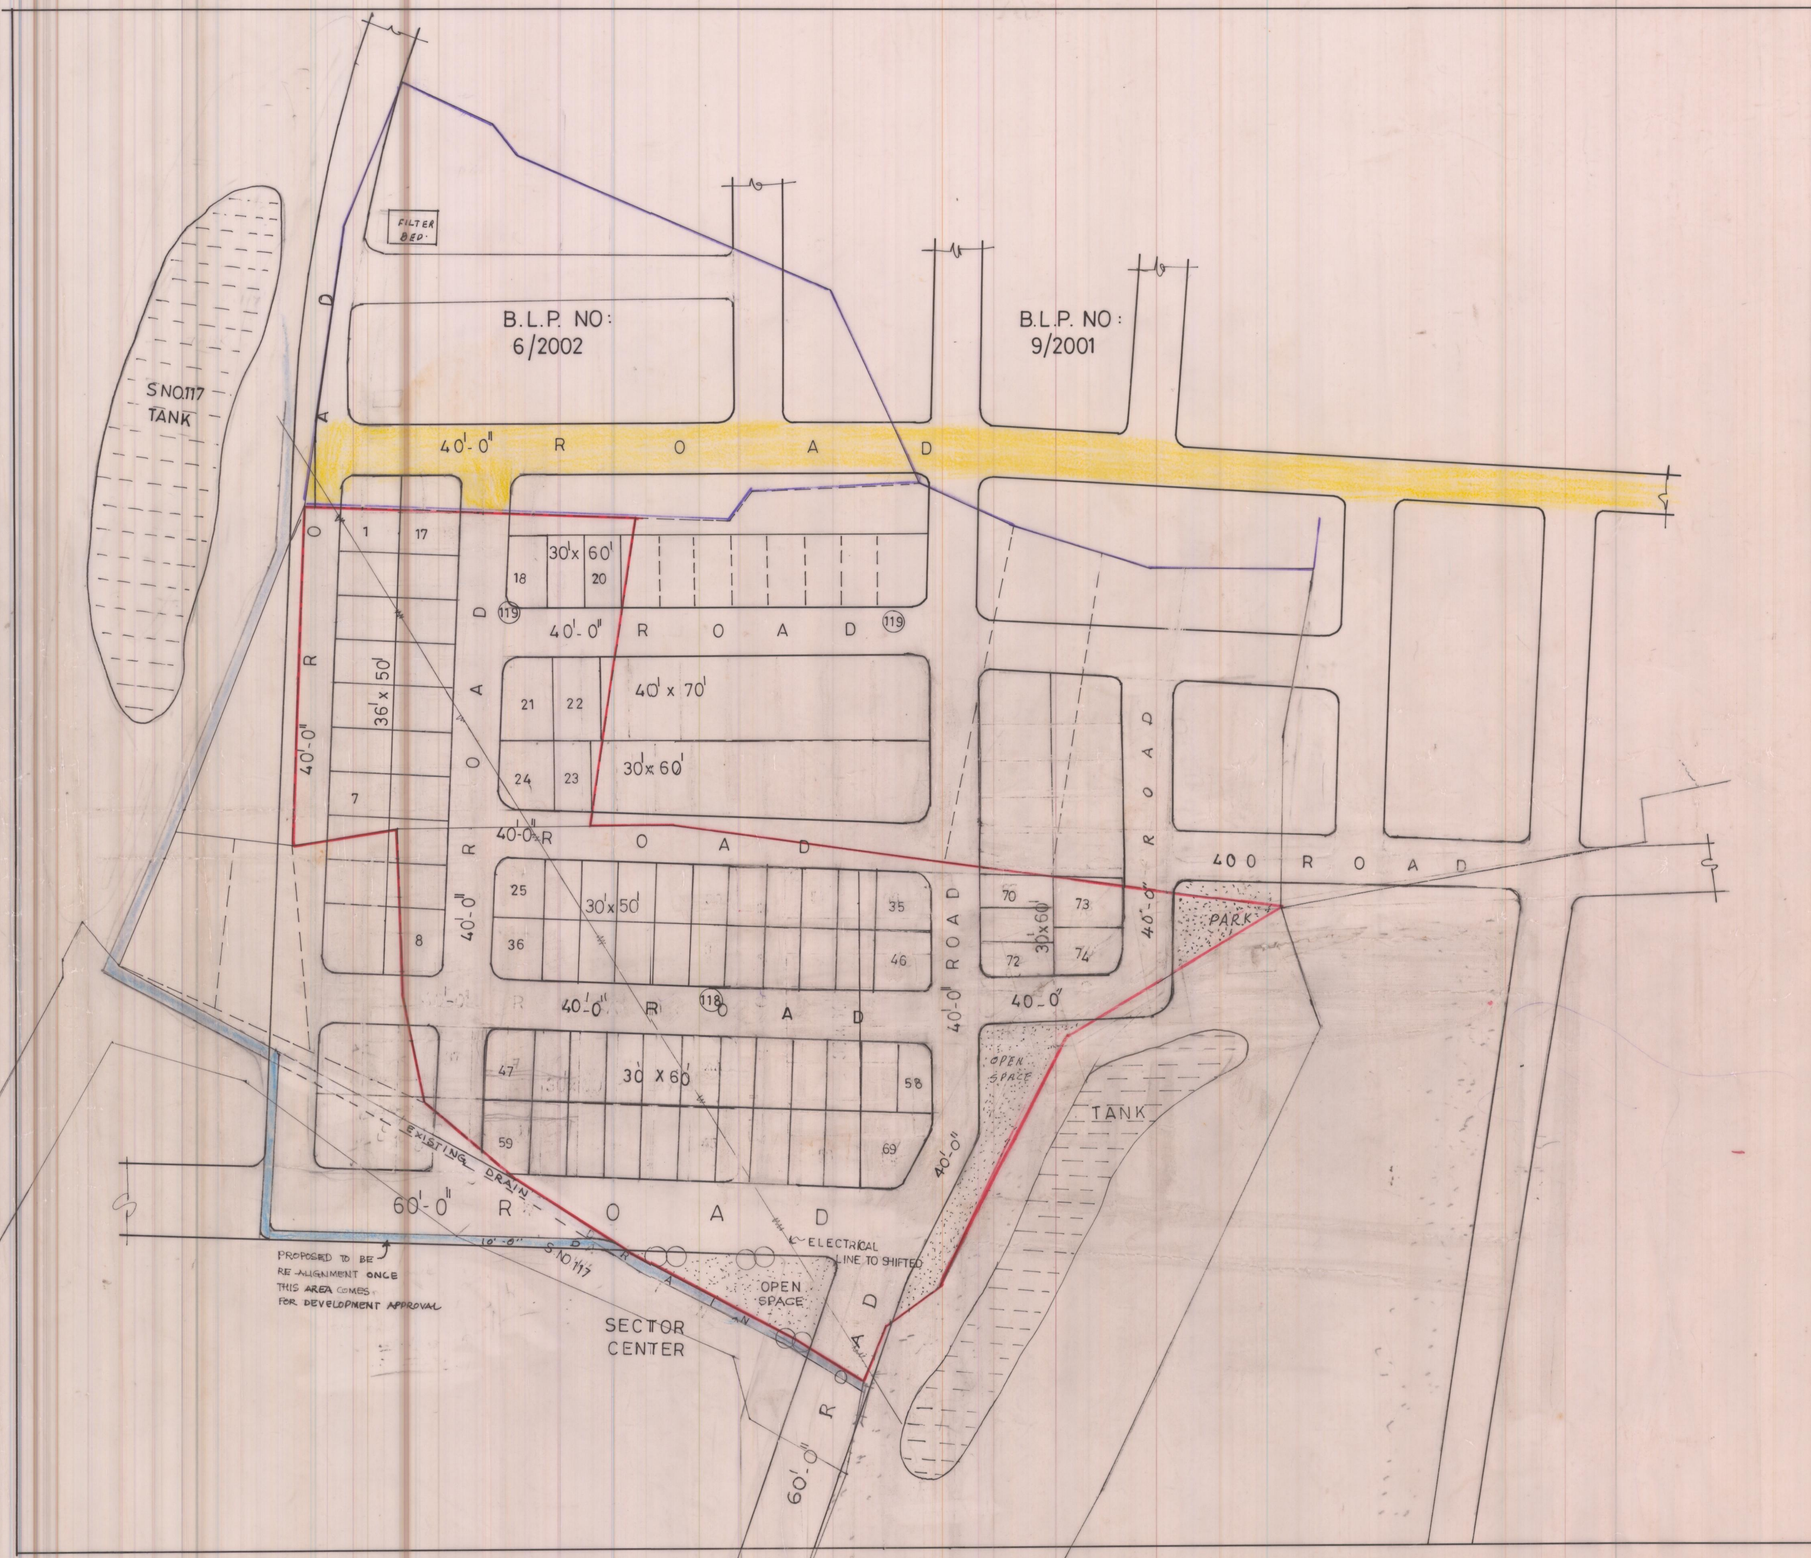

(84)

PROPOSED LAY-OUT IN S.No:118/p & 119/p OF PENDURTHI VILLAGE, PENDURTHI MANDAL, VISAKHAPATNAM DISTRICT.

LAND USE ANALYSIS :

SL.NO.	DESCRIPTION	EXTENT IN Acs.-cts.	PERCENTAGE
1.	PLOTTED AREA	3-14	54-00 %
2.	ROADS AREA	2-315	40-20 %
3.	OPEN SPACE	0-33	5-80 %
	TOTAL AREA	5-815	100-00 %

PLOTS DETAIL :

SL.NO.	PLOT SIZE	NO. OF PLOTS
1.	30'x 50'	22
2.	30'x 60'	33
3.	40'x 70'	2
4.	36'x 50'	17
	TOTAL NO. OF PLOTS	74

PROPOSED LAY-OUT BOUNDARY.

SCALE : 1"=66'-0"

FILE R.C.NO: 586/2000/A2

L.P. No: 33/03

north

A.D.M. — PLANNING OFFICER

JUNIOR PLANNING OFFICER — CHIEF URBAN PLANNER

ASST. PLANNING OFFICER — VICE-CHAIRMAN

VISAKHAPATNAM URBAN DEVELOPMENT AUTHORITY