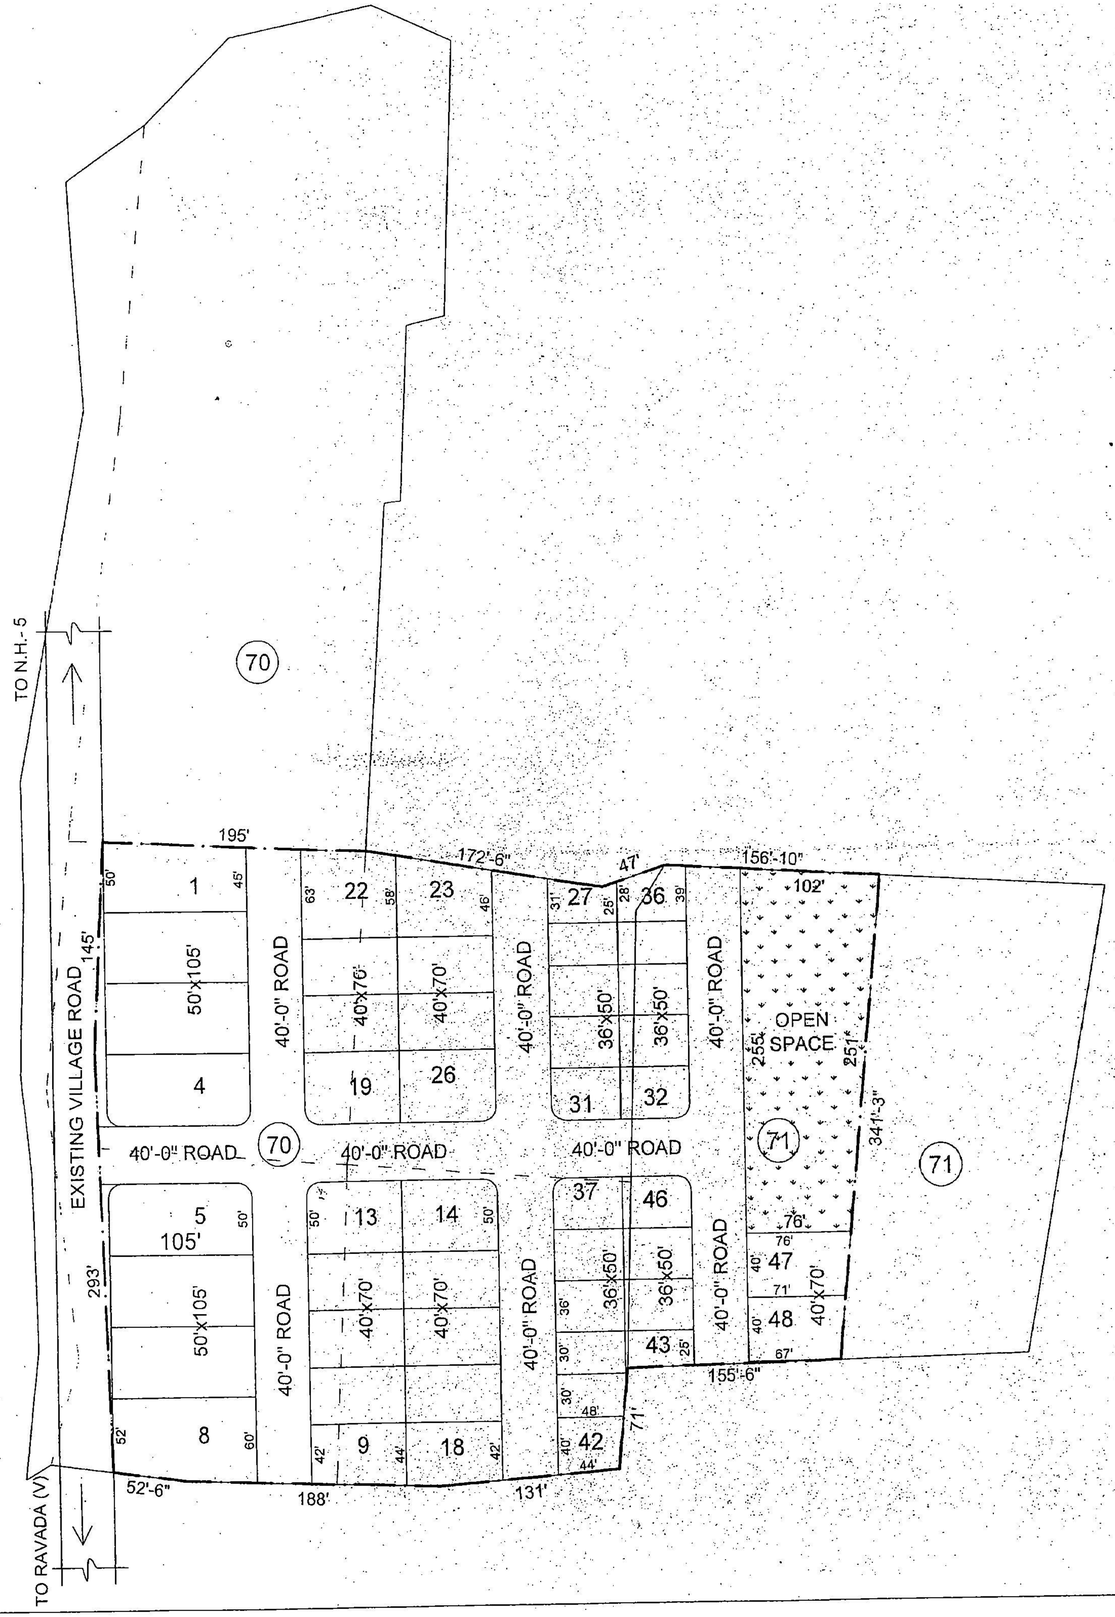


# PROPOSED LAYOUT IN S.No: 70/4 to 7 & 71/1 OF RAVADA VILLAGE, BHOGAPURAM MANDAL, VIZIANAGARAM DISTRICT.

## LAND USE ANALYSIS :-

| SL.NO. | DESCRIPTION | EXTENT IN Acs.-cts. | PERCENTAGE |
|---|---|---|---|
| 1. | PLOTTED AREA | 3-06 | 59.77 % |
| 2. | ROADS AREA | 1-54 | 30.08 % |
| 3. | OPEN SPACE | 0-52 | 10.15 % |
| | TOTAL AREA | 5-12 | 100.00 % |

## PLOTS DETAIL :-

| SL.NO. | PLOT SIZE / AREA in sq.yds. | | NO. OF PLOTS |
|---|---|---|---|
| 1. | 50' x 105' | 583.33 | 8 |
| 2. | 40' x 70' | 311.11 | 20 |
| 3. | 36' x 50' | 200.00 | 20 |
| TOTAL NO. OF PLOTS | | | 48 |

PROPOSED LAYOUT BOUNDARY

SCALE : 1" = 66'-0"

NORTH

OWNER'S SIGN.

LICENSED SURVEYOR.

FILE R.C.No:

**L.P.No:**

PLOTS MORTGAGED TO VUDA
PLOT Nos :
EXTENT :

| | |
|---|---|
| S/D'man | Planning officer |
| Junior planning officer | Chief urban planner |
| Asst. planning officer | VICE-CHAIRMAN |

VISAKHAPATNAM URBAN DEVELOPMENT AUTHORITY