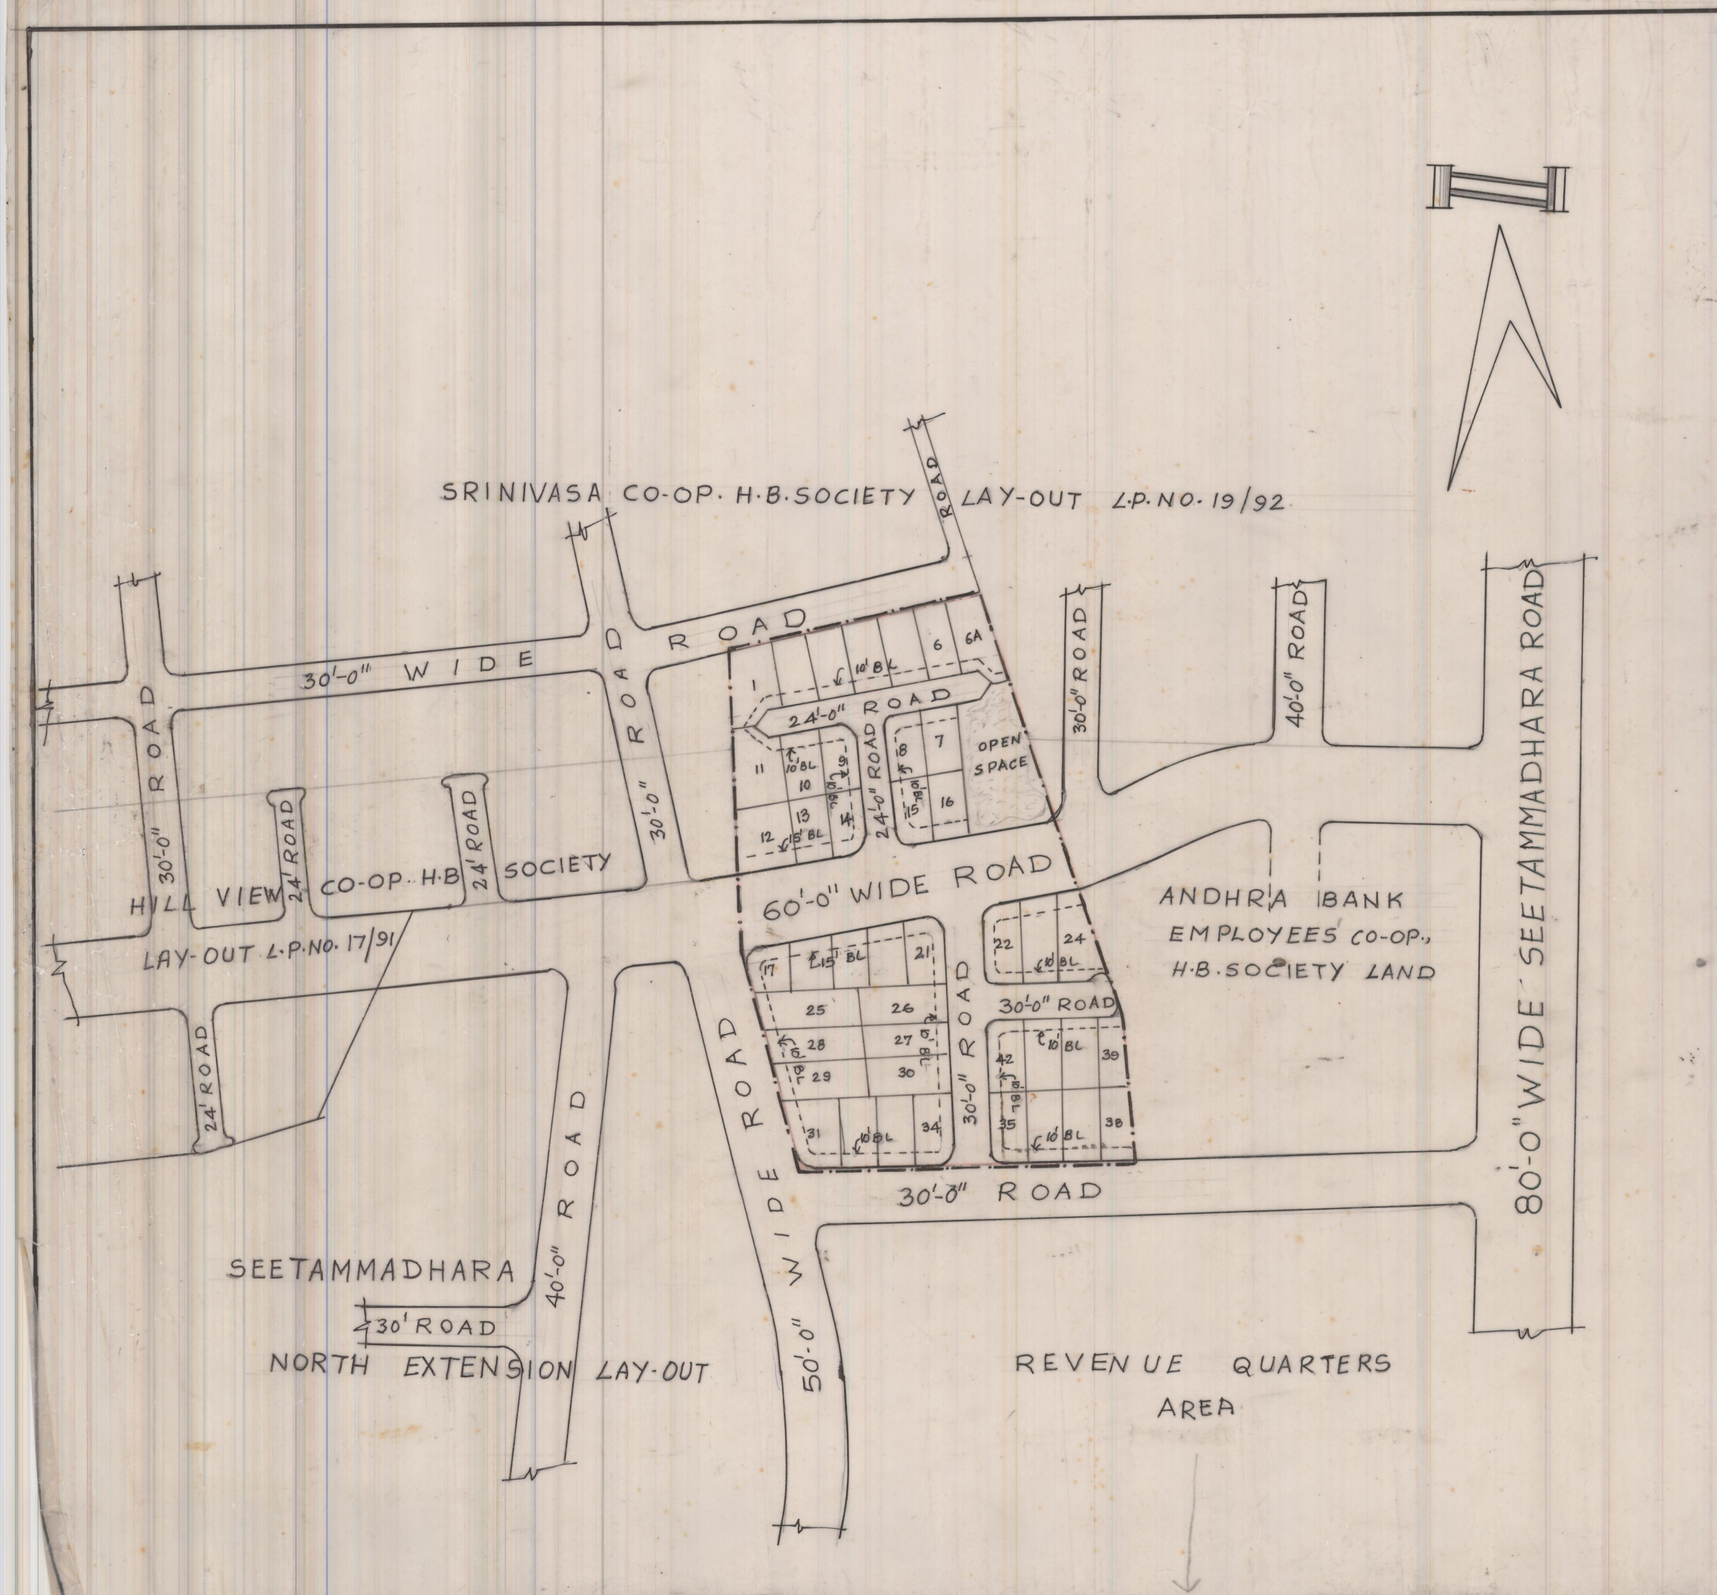

REGULARISATION LAY-OUT OF SEETHAMMADHARA CO-OPERATIVE HOUSE BUILDING SOCIETY IN S.NO 7 PART OF RESAPUVANIPALEM. VISAKHAPATNAM

LAND USE ANALYSIS:-

REGULARISED LAY-OUT AREA :	Ac : 2.66
PLOTTED AREA	Ac : 1.74 = 65.41%
ROADS AREA	0.76 = 28.57%
OPEN SPACE AREA	0.16 = 6.02%
TOTAL	2.66 = 100.00%

REFERENCE

- REGULARISED LAY-OUT BOUNDARY
- EXISTING ROADS
- PROPOSED ROADS
- TOTAL NO. OF PLOTS : 43 Nos

NOTE :-

1. URBAN LAND CEELING EXEMPTION ISSUED BY GOVT: IN ITS G.O. M.S. No. 170 REVENUE (UC1) DEPARTMENT Dt: 2.2.1983
2. CHANGE OF LAND USE APPROVED BY GOVT:- IN ITS G.O. M.S. NO. 421 MA. Dt. 16-8-88
3. LAY-OUT REGULARISED BY VUDA IN ITS RESOLUTION NO 676 Dt: 26-9-94

SCALE: 1" = 66'-0"	L.P. NO: 34/94	R.C.M.O: 1687/92, 93

S/D MAN	CHIEF PLANNING OFFICER
JUNIOR PLANNING OFFICER	
ASSISTANT PLANNING OFFICER	VICE CHAIRMAN

VISAKHAPATNAM URBAN DEVELOPMENT AUTHORITY