PROPOSED LAYOUT PLAN
IN S.Nos:19p,20,22p,48p OF
LAGISETTIPALEM VILLAGE,
SABBAVARAM MANDALAM
VISAKHAPATNAM DISTRICT.

STATEMANT OF EXTENT APPLIED FOR LAYOUT

SL.NO	S.NO.	EXTENT APPLIED (Ac-cts)	SL.NO.	S.NO.	EXTENT APPLIED (Ac-cts)
1.	19/1	1.40	26.	48/16 p	0.01
2.	19/2	0.12	27.	48/17 p	0.01
3.	19/3	0.12	28.	48/18p	0.12
4.	19/4	0.13	29.	48/19	0.13
5.	19/5p	0.34	30.	48/20	0.22
6.	19/9p	0.33	31.	48/21	0.36
7.	19/10	2.52	32.	48/22p	0.12
8.	19/11	0.10	33.	48/23p	0.74
9.	19/12	0.15	34.	48/24p	0.46
10.	19/13	0.14	35.	48/25p	0.14
11.	19/14	0.28	36.	48/26	0.38
12.	19/15	0.09	37.	48/27p	0.26
13.	20/1	0.18	38.	48/28p	0.28
14.	20/2	0.45	39.	48/29p	0.13
15.	20/3	0.23	40.	48/30	0.10
16.	20/4	0.28	41.	48/31	0.26
17.	22/3p	0.20	42.	48/32	0.20
18.	48/1p	0.03	43.	48/33p	0.04
19.	48/2p	0.03	44.	48/34	0.17
20.	48/5p	0.02	45.	48/35	0.22
21.	48/6p	0.04	46.	48/36p	0.27
22.	48/7p	0.12	47.	48/37	0.12
23.	48/8p	0.02	48.	48/38	0.14
24.	48/9p	0.0½	49.	48/39	0.13
25.	48/10p	0.01½			
	TOTAL				12.35

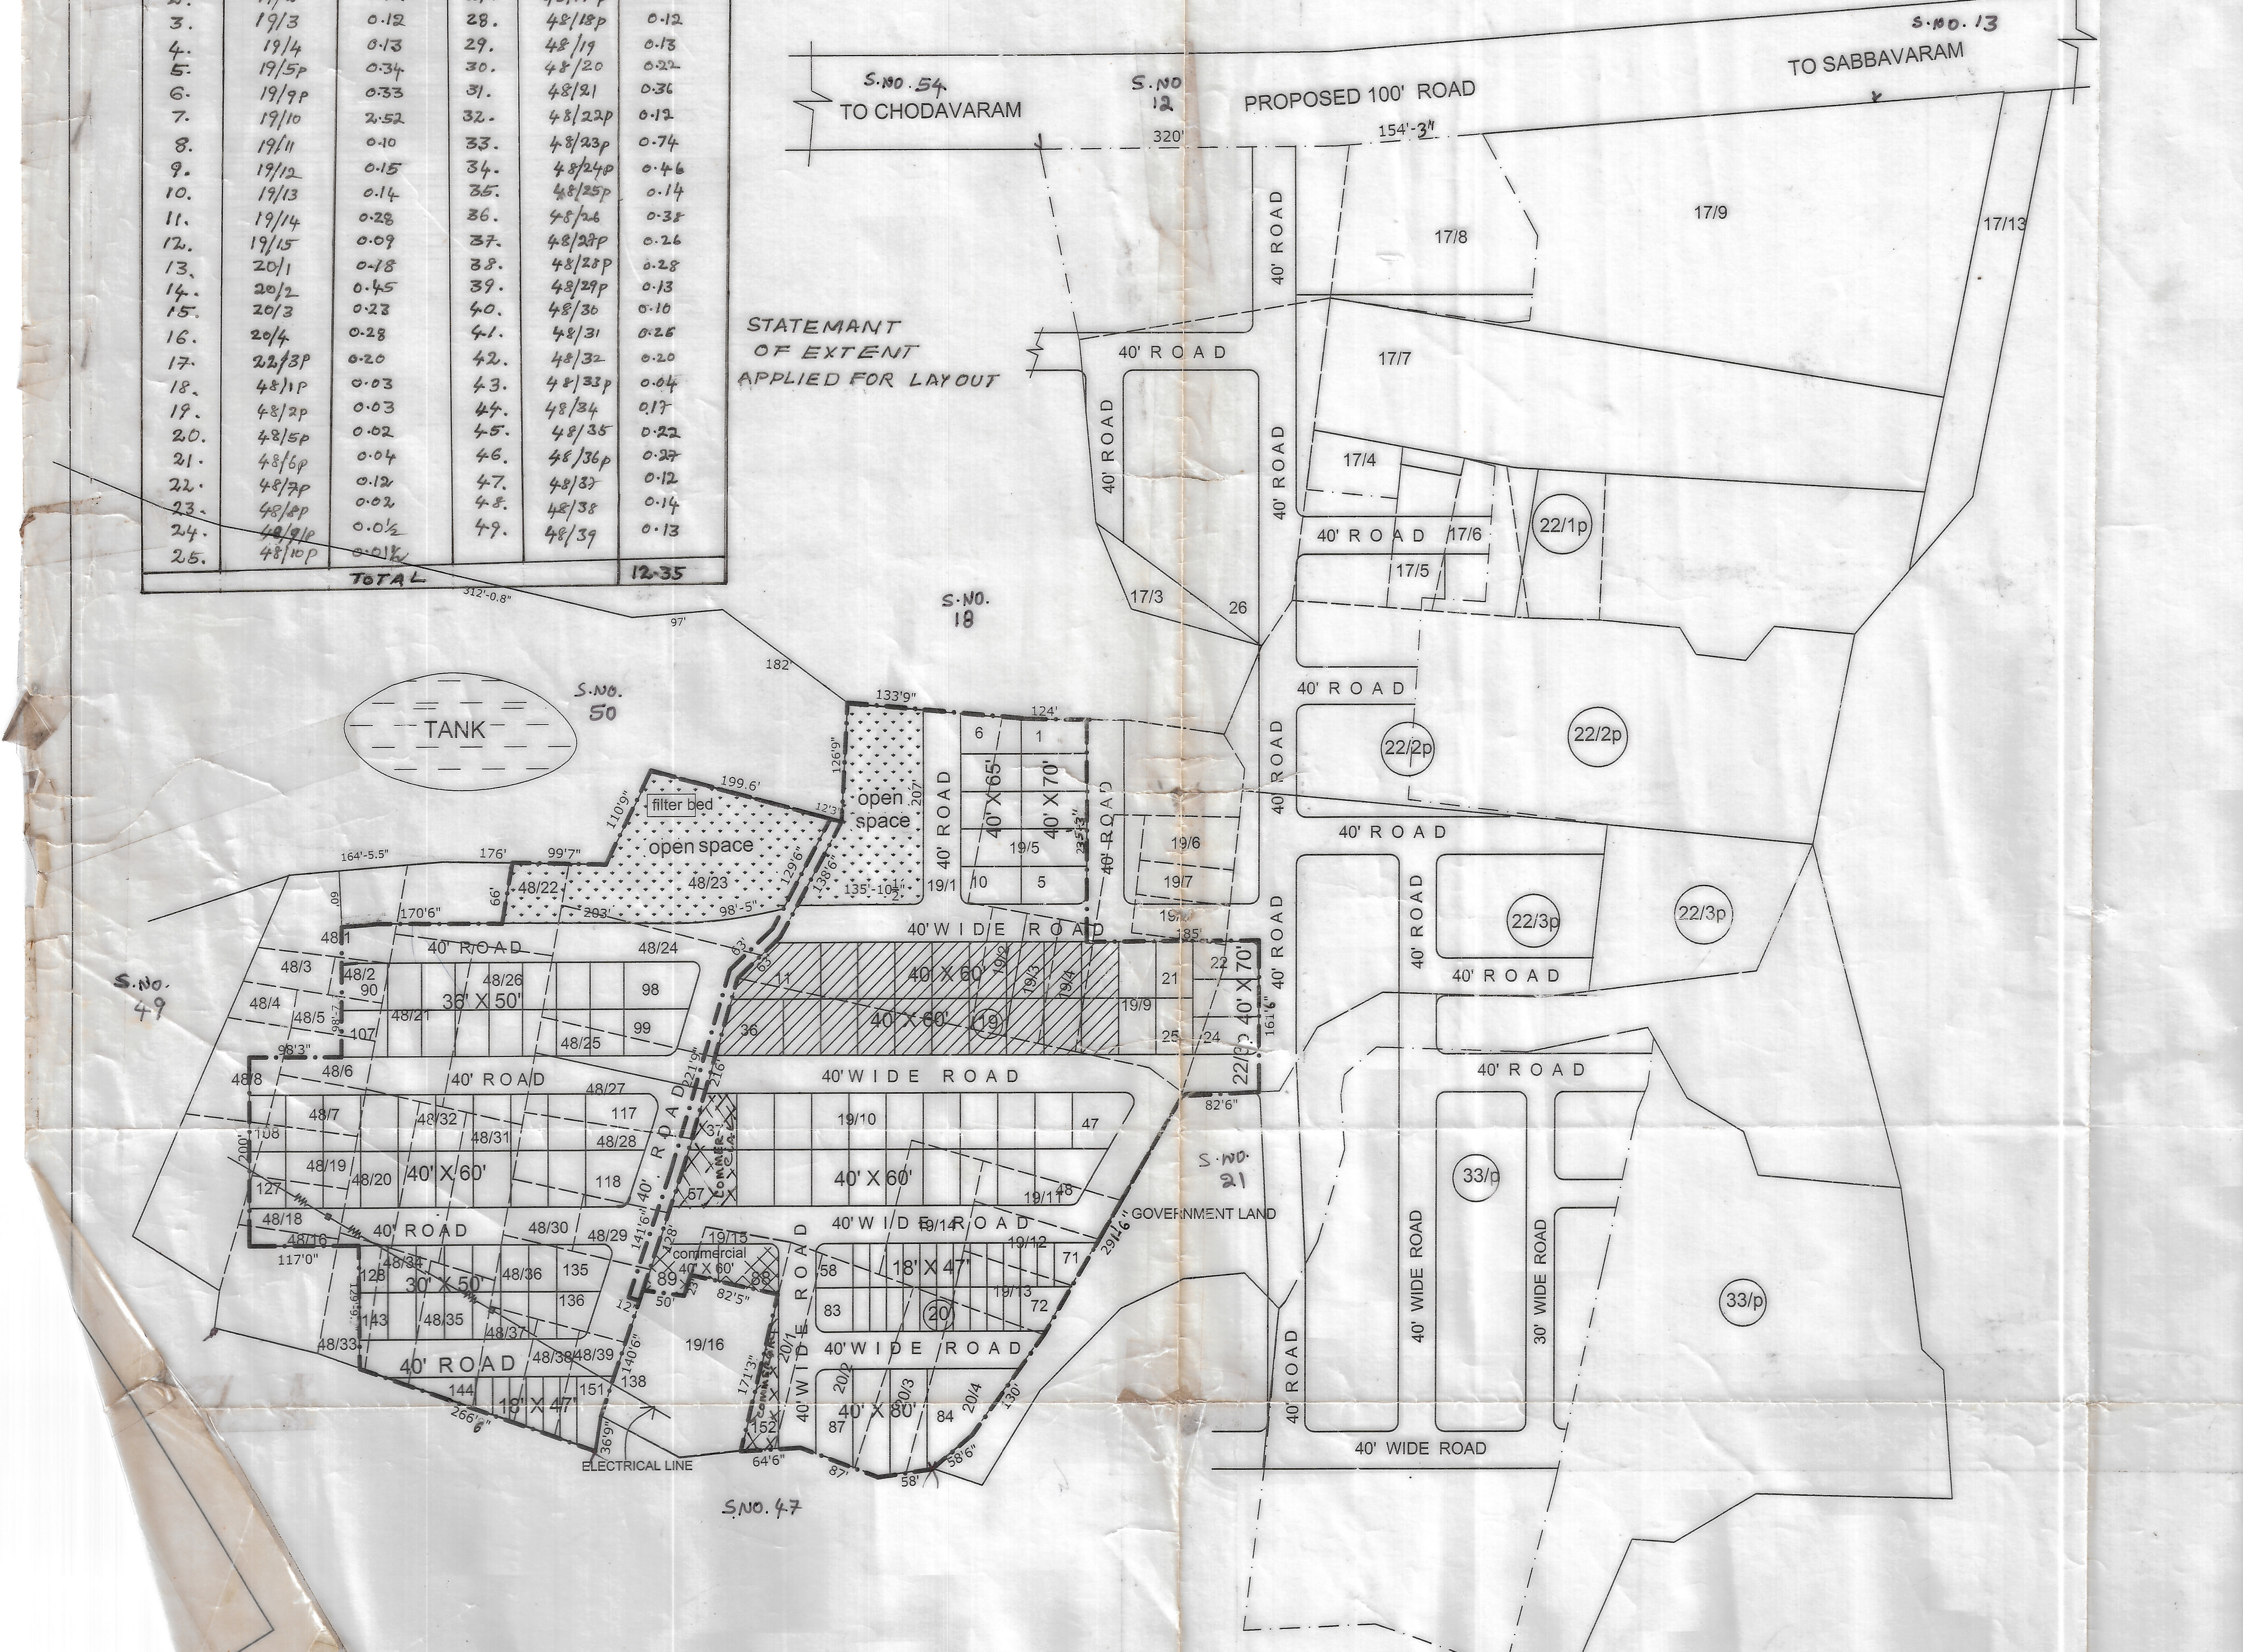
S.NO.54
TO CHODAVARAM
S.NO 12
320'
PROPOSED 100' ROAD
154'-3"
TO SABBAVARAM
S.NO.13
17/8
17/9
17/13
17/7
17/4
17/6
17/5
17/3
26
22/1p
40' ROAD
40' WIDE ROAD
22/2p
22/3p
33/p
30' WIDE ROAD
S.NO. 18
S.NO. 50
TANK
312'-0.8"
97'
182
133'9"
124'
126'9"
199.6'
110'9"
12'3"
filter bed
open space
207'
48/22
48/23
129'6"
138'6"
135'-10½"
164'-5.5"
176'
99'7"
66'
170'6"
203'
98'-5"
63'
40' X 65'
40' X 70'
235'3"
19/5
19/6
19/7
19/1
19/8
185'
6
1
10
5
40' X 60'
11
36
19
19/2
19/3
19/4
19/9
21
22
25
24
22/3p
161'6"
82'6"
S.NO. 49
48/1
48/2
48/3
48/4
48/5
48/6
48/7
48/8
48/16
48/18
48/19
48/20
48/21
48/24
48/25
48/26
48/27
48/28
48/29
48/30
48/31
48/32
48/33
48/34
48/35
48/36
48/37
48/38
48/39
36' X 50'
30' X 50'
18' X 47'
40' X 80'
90
98
99
107
98'-7"
98'3"
108
117
118
127
128
135
136
143
144
151
138
200'
117'0"
129'6"
266'6"
36'9"
221'9"
216'
141'6"
128'
140'6"
37
57
COMMERCIAL
commercial 40' X 60'
89
88
50'
82'5"
19/10
19/11
19/12
19/13
19/14
19/15
19/16
47
48
71
72
58
83
20
20/1
20/2
20/3
20/4
84
87
152
171'3"
291'6"
130'
58'6"
58'
87'
64'6"
ELECTRICAL LINE
S.NO. 21
GOVERNMENT LAND
S.NO. 47

LAND USE ANALYSIS :-

SL.NO.	DESCRIPTION	EXTENT IN Acs.-cts.	PERCENTAGE
1.	PLOTTED AREA (INCLUDING AMENITIES)	7.41	60.00
2.	ROADS AREA	3.68	29.80
3.	OPEN SPACE AREA	1.26	10.20
	TOTAL AREA	12.35	100.00

PLOT DETAILS :-

SL.NO.	PLOT SIZE	PLOT AREA IN Sq. yds.	NO. OF PLOTS
1	40'x80'	355.55	04
2	40'x70'	311.11	08
3	40'x65'	288.89	05
4	40'x60'	266.67	66
5	36'x50'	200.00	18
6	30'x50'	166.67	17
7	18'x47'	94.00	34
	TOTAL NO. OF PLOTS		152

-·-·-	LAYOUT BOUNDARY
▨	PLOTS MORTGAGED TO VUDA PLOT Nos : 11 to 19 , 27 to 36 (19 Nos) EXTENT : Ac 1-13 cents or 5469.20 Sq.yds

1. Ekwali.
2. M.V. Rama Rao
3. Ch. Venkata Rajesh
4. K A N [illegible]
5. S. Manasa. [illegible]

OWNER'S SIGN.

I. Rajesh Kumar

I. RAJESH KUMAR
Licienced Surveyour No. 11/2012
Visakhapatnam Urban Development Authority
VISAKHAPATNAM (A.P.)
Cell:9618181499,9618181399

LICENSED SURVEYOR.

SCALE : 1" = 132'-0"
FILE R.C. No: 8737/10/4
L.P.No: 34/2015

NORTH

V.S. Narayana 24/5/14
A.D.M.

10/7/14
CHIEF URBAN PLANNER

4/7/14
PLANNING OFFICER-I

26/11
VICE-CHAIRMAN

VISAKHAPATNAM URBAN DEVELOPMENT AUTHORITY