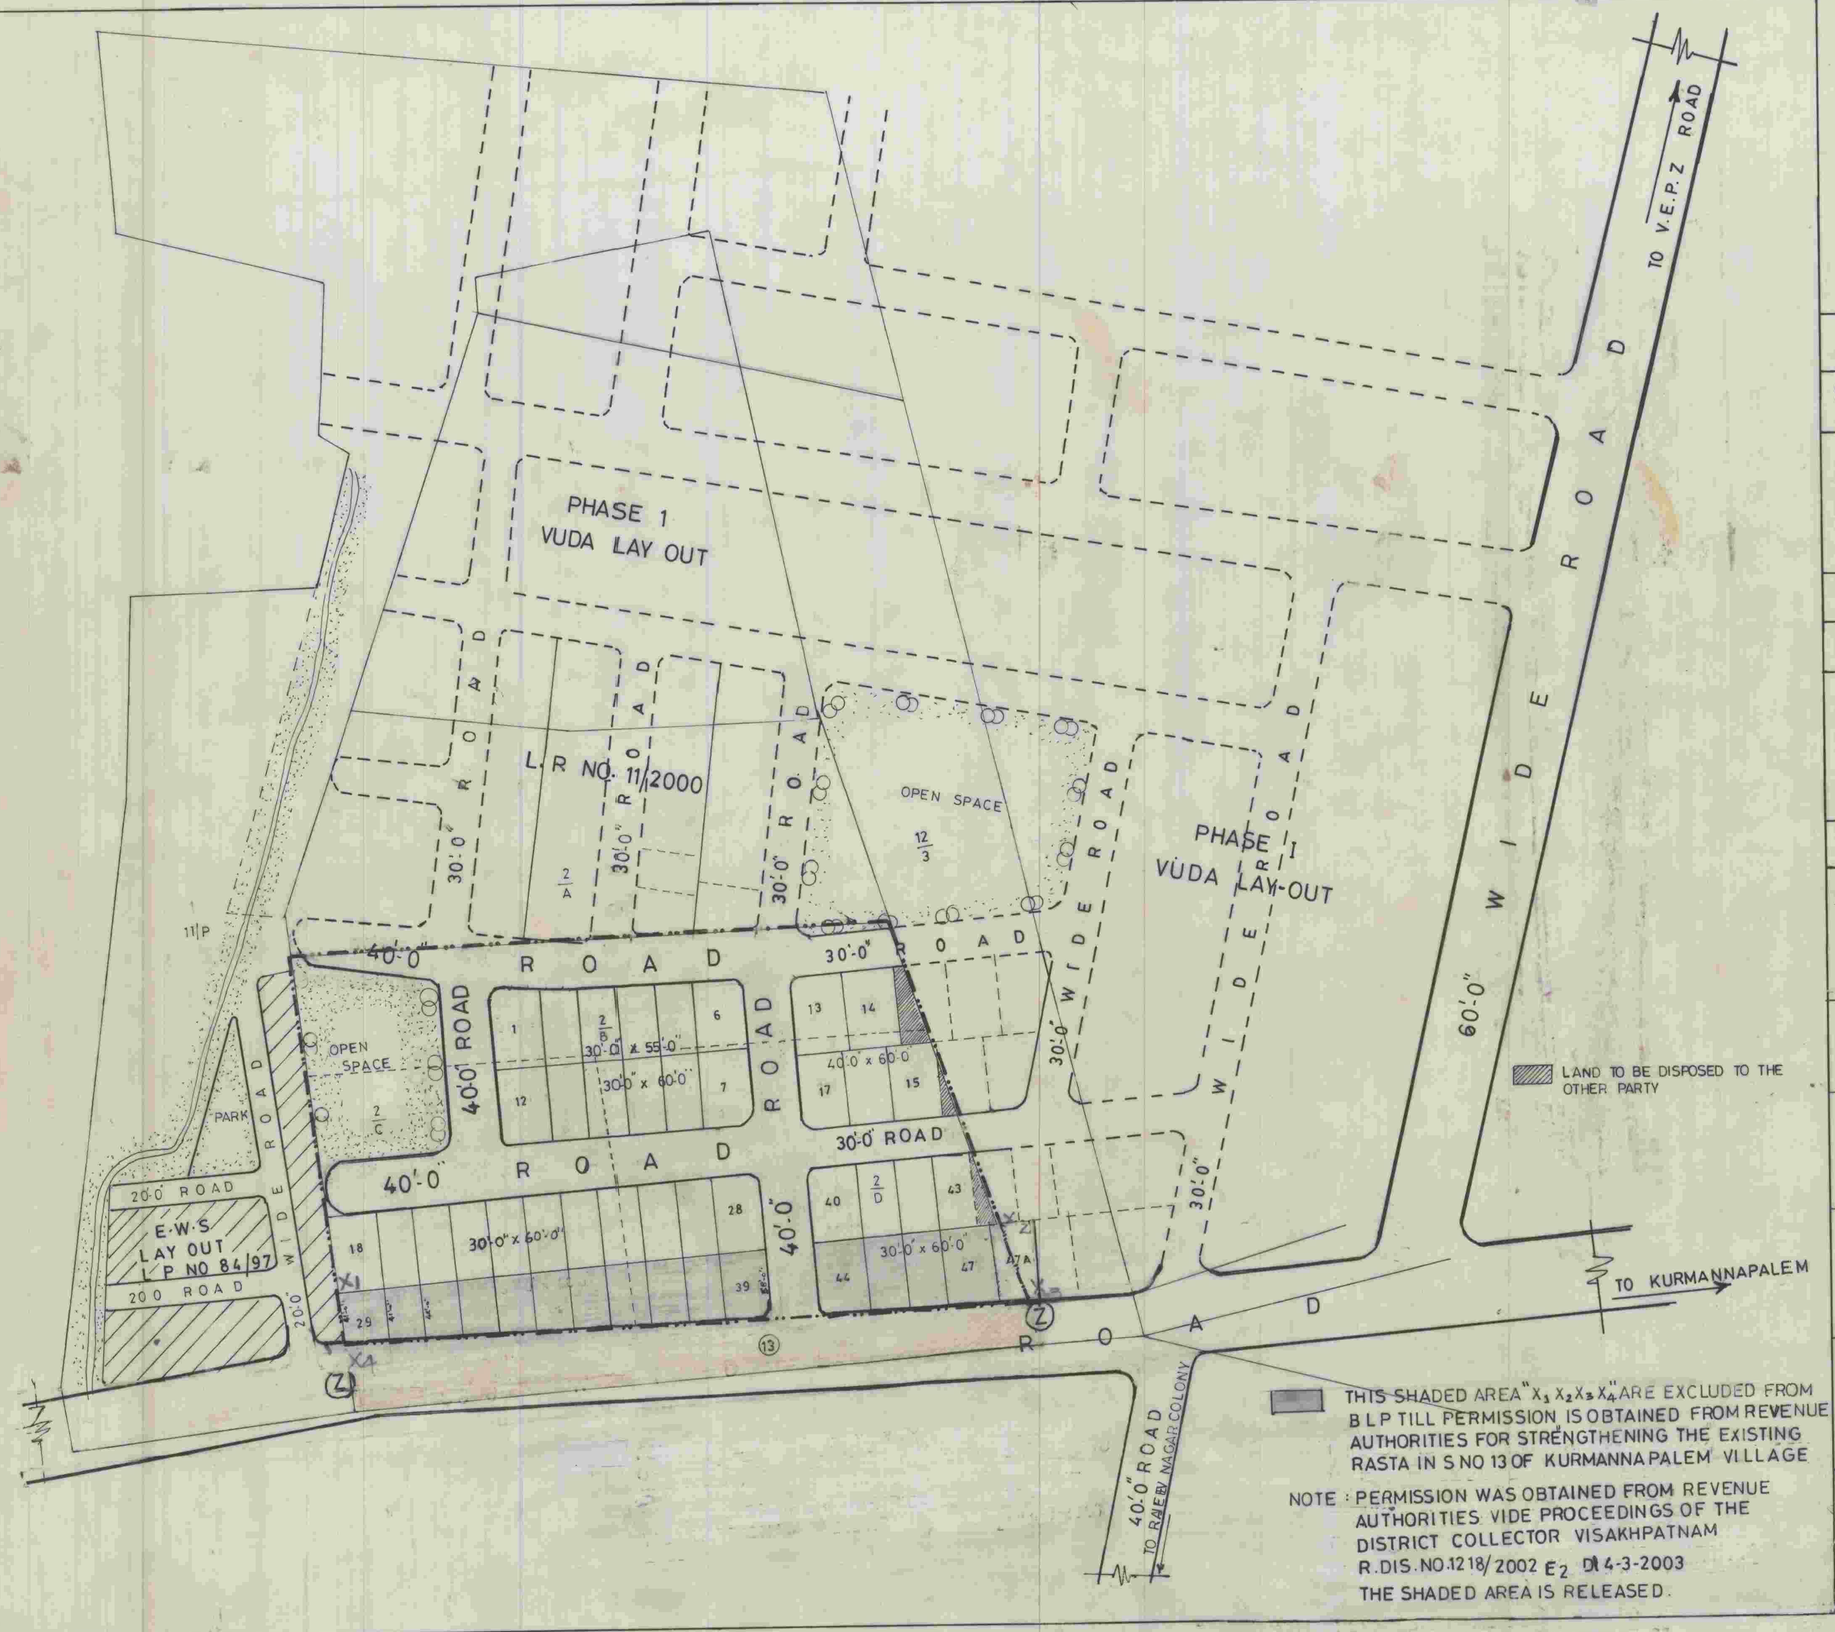

PROPOSED LAY OUT PLAN FOR S.NO. 12/P OF KURMANNAPALEM VILLAGE, GAJUWAKA MANDAL, VISAKHAPATNAM DISTRICT OF SRI SAI NAGAR

(BELONGS TO Smt N. SUSEELA & OTHERS)

LAND USE ANALYSIS

S NO	DESCRIPTION	AREA IN AC	PERCENTAGE
1	PLOTTED AREA	2.18	58.29
2	ROADS AREA	1.18	31.55
3	OPEN AREA	0.38	10.16
	TOTAL EXTENT	3.74	100.00

S NO	SIZE OF PLOT	NO OF PLOTS
1	30'-0" X 55'-0"	6
2	30'-0" X 60'-0"	37
3	40'-0" X 60'-0"	5
	TOTAL NO OF PLOTS	48

LAY OUT BOUNDARY

NOTE :- THE LAY OUT OWNER SHOULD STRENGTHEN THE 'Z''Z' APPROACH ROAD IN S.NO 13 OF KURMANNAPALEM (V) WHICH IS AT SOUTHERN BOUNDARY OF LAY OUT

SCALE 1" = 66'-0"
FILE RC NO 619/2000/G1
L.P.NO : 35/2004 (B.L.P. 14/01)

S/D MAN

N

JUNIOR PLANNING OFFICER 28-8-01

CHIEF PLANNING OFFICER 1/9/01

ASST PLANNING OFFICER A. Babu Rao 28-8-01

PLANNING OFFICER

VICE CHAIRMAN

VISAKHAPATNAM URBAN DEVELOPMENT AUTHORITY