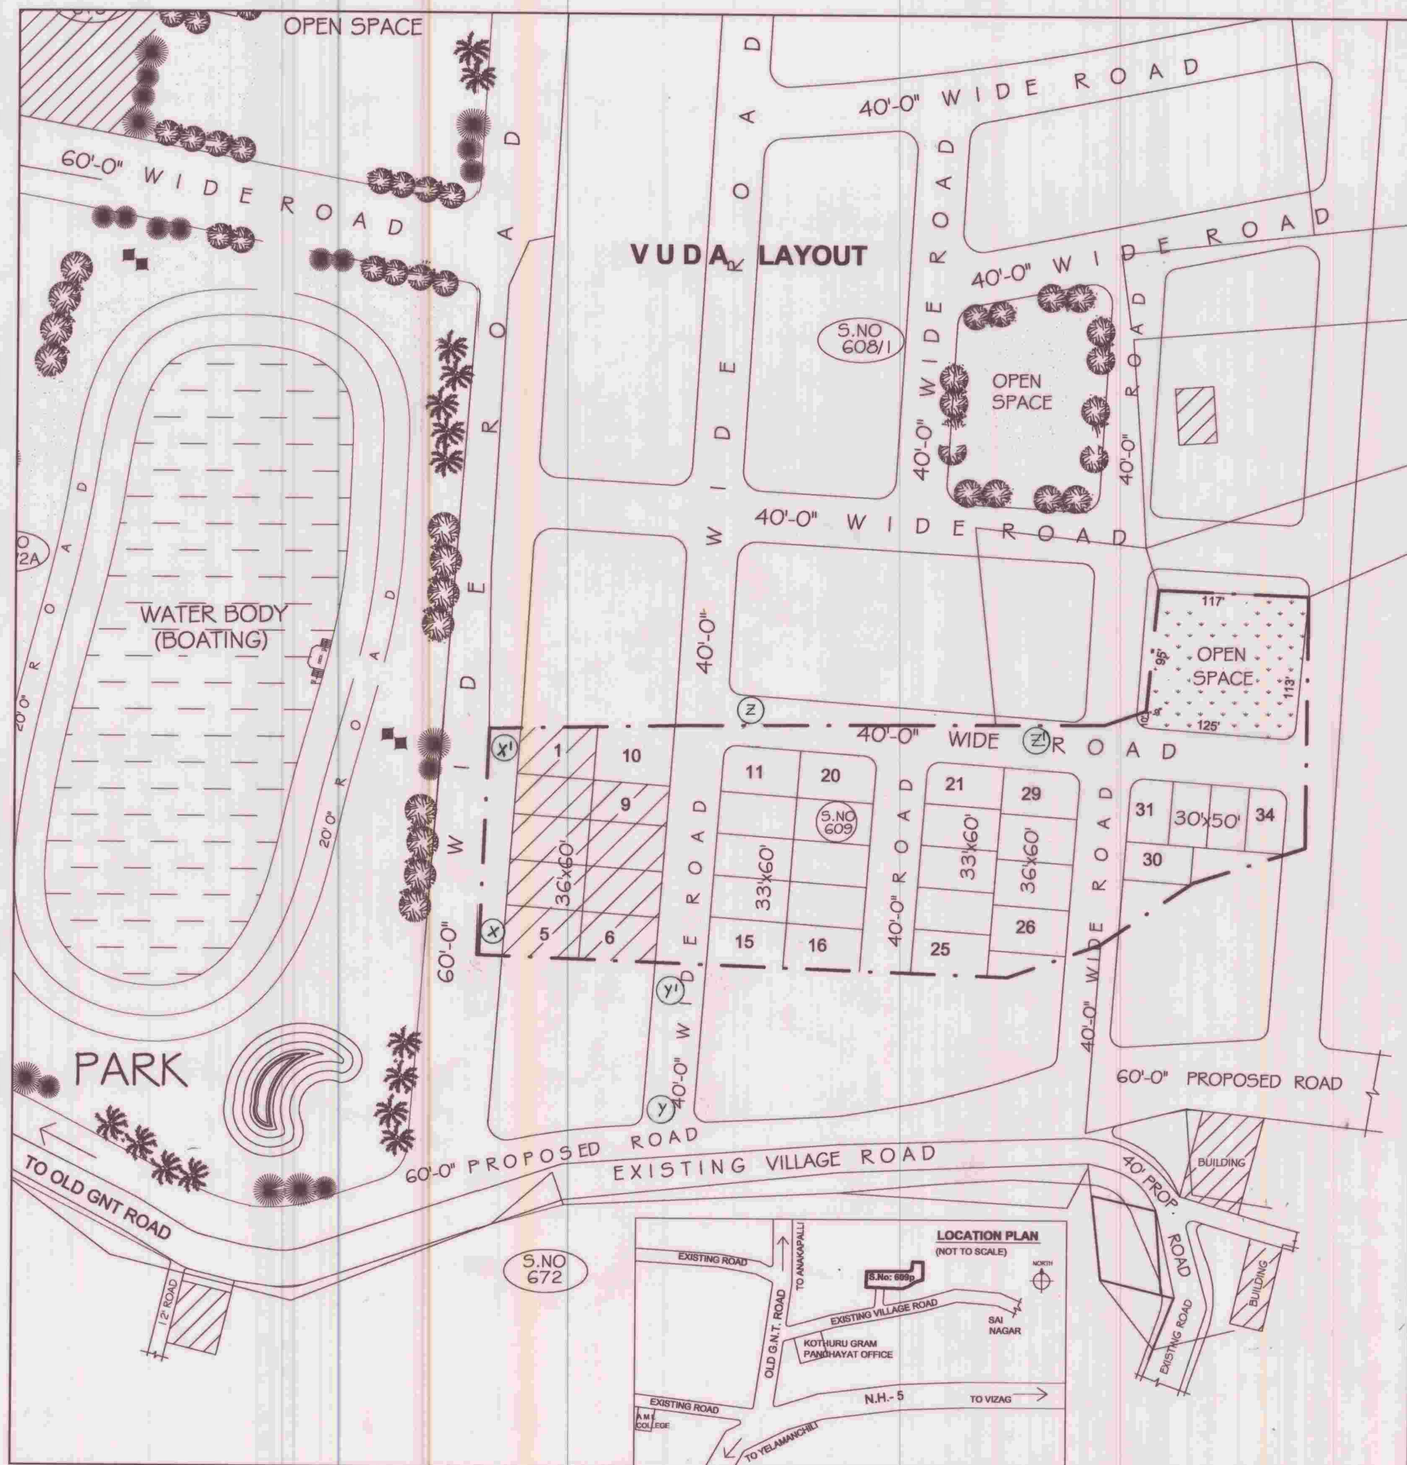

PROPOSED LAYOUT IN S.No: 609/1 to 9 OF TUMMAPALA VILLAGE, ANAKAPALLI MANDAL, VISAKHAPATNAM DISTRICT.

Belongs to: Sri P.B. Ranga Raju & Others
Joint venture project with VUDA

LAND USE ANALYSIS :-

SL.NO.	DESCRIPTION	EXTENT IN Acs.-cts.	PERCENTAGE
1.	PLOTTED AREA	1-66	58.25 %
2.	ROADS AREA	0-90	31.58 %
3.	OPEN SPACE	0-29	10.17 %
	TOTAL AREA	2-85	100.00 %

PLOTS DETAIL :-

SL.NO.	PLOT SIZE	PLOT AREA IN Sq. yds.	NO. OF PLOTS
1.	36' x 60'	240.00	14
2.	33' x 60'	220.00	15
3.	30' x 50'	166.67	5
	TOTAL NO. OF PLOTS		34

PROPOSED LAYOUT BOUNDARY

PLOTS MORTGAGED TO VUDA - 9 nos.
PLOT Nos : 1 to 9
EXTENT : Acs. 0-43 cts.

NOTE :- Out of the above mortgaged plot numbers 1 to 4 are mortgaged in favour of VUDA towards its 11% share in the joint venture project.

1
2 P.A.S.D.C.L
3
4
OWNER'S SIGN.

G. SUDHAKARA RAO
U.K. DESIGNS
Licensed Surveyor No. 138
15-236, BHPV. Road, Old Gajuwaka,
Visakhapatnam-530 026.
LICENSED SURVEYOR.

SCALE : 1" = 66'-0"
FILE R.C.No:7525/ 05/ L3
L.P.No: 35/06

NORTH

S/D'man 20/5/06

Asst. planning officer - C1 20/5/06

Junior planning officer 20/5/06

Chief urban planner 20/5/06

Asst. planning officer 20/5/06

VICE-CHAIRMAN

VISAKHAPATNAM URBAN DEVELOPMENT AUTHORITY