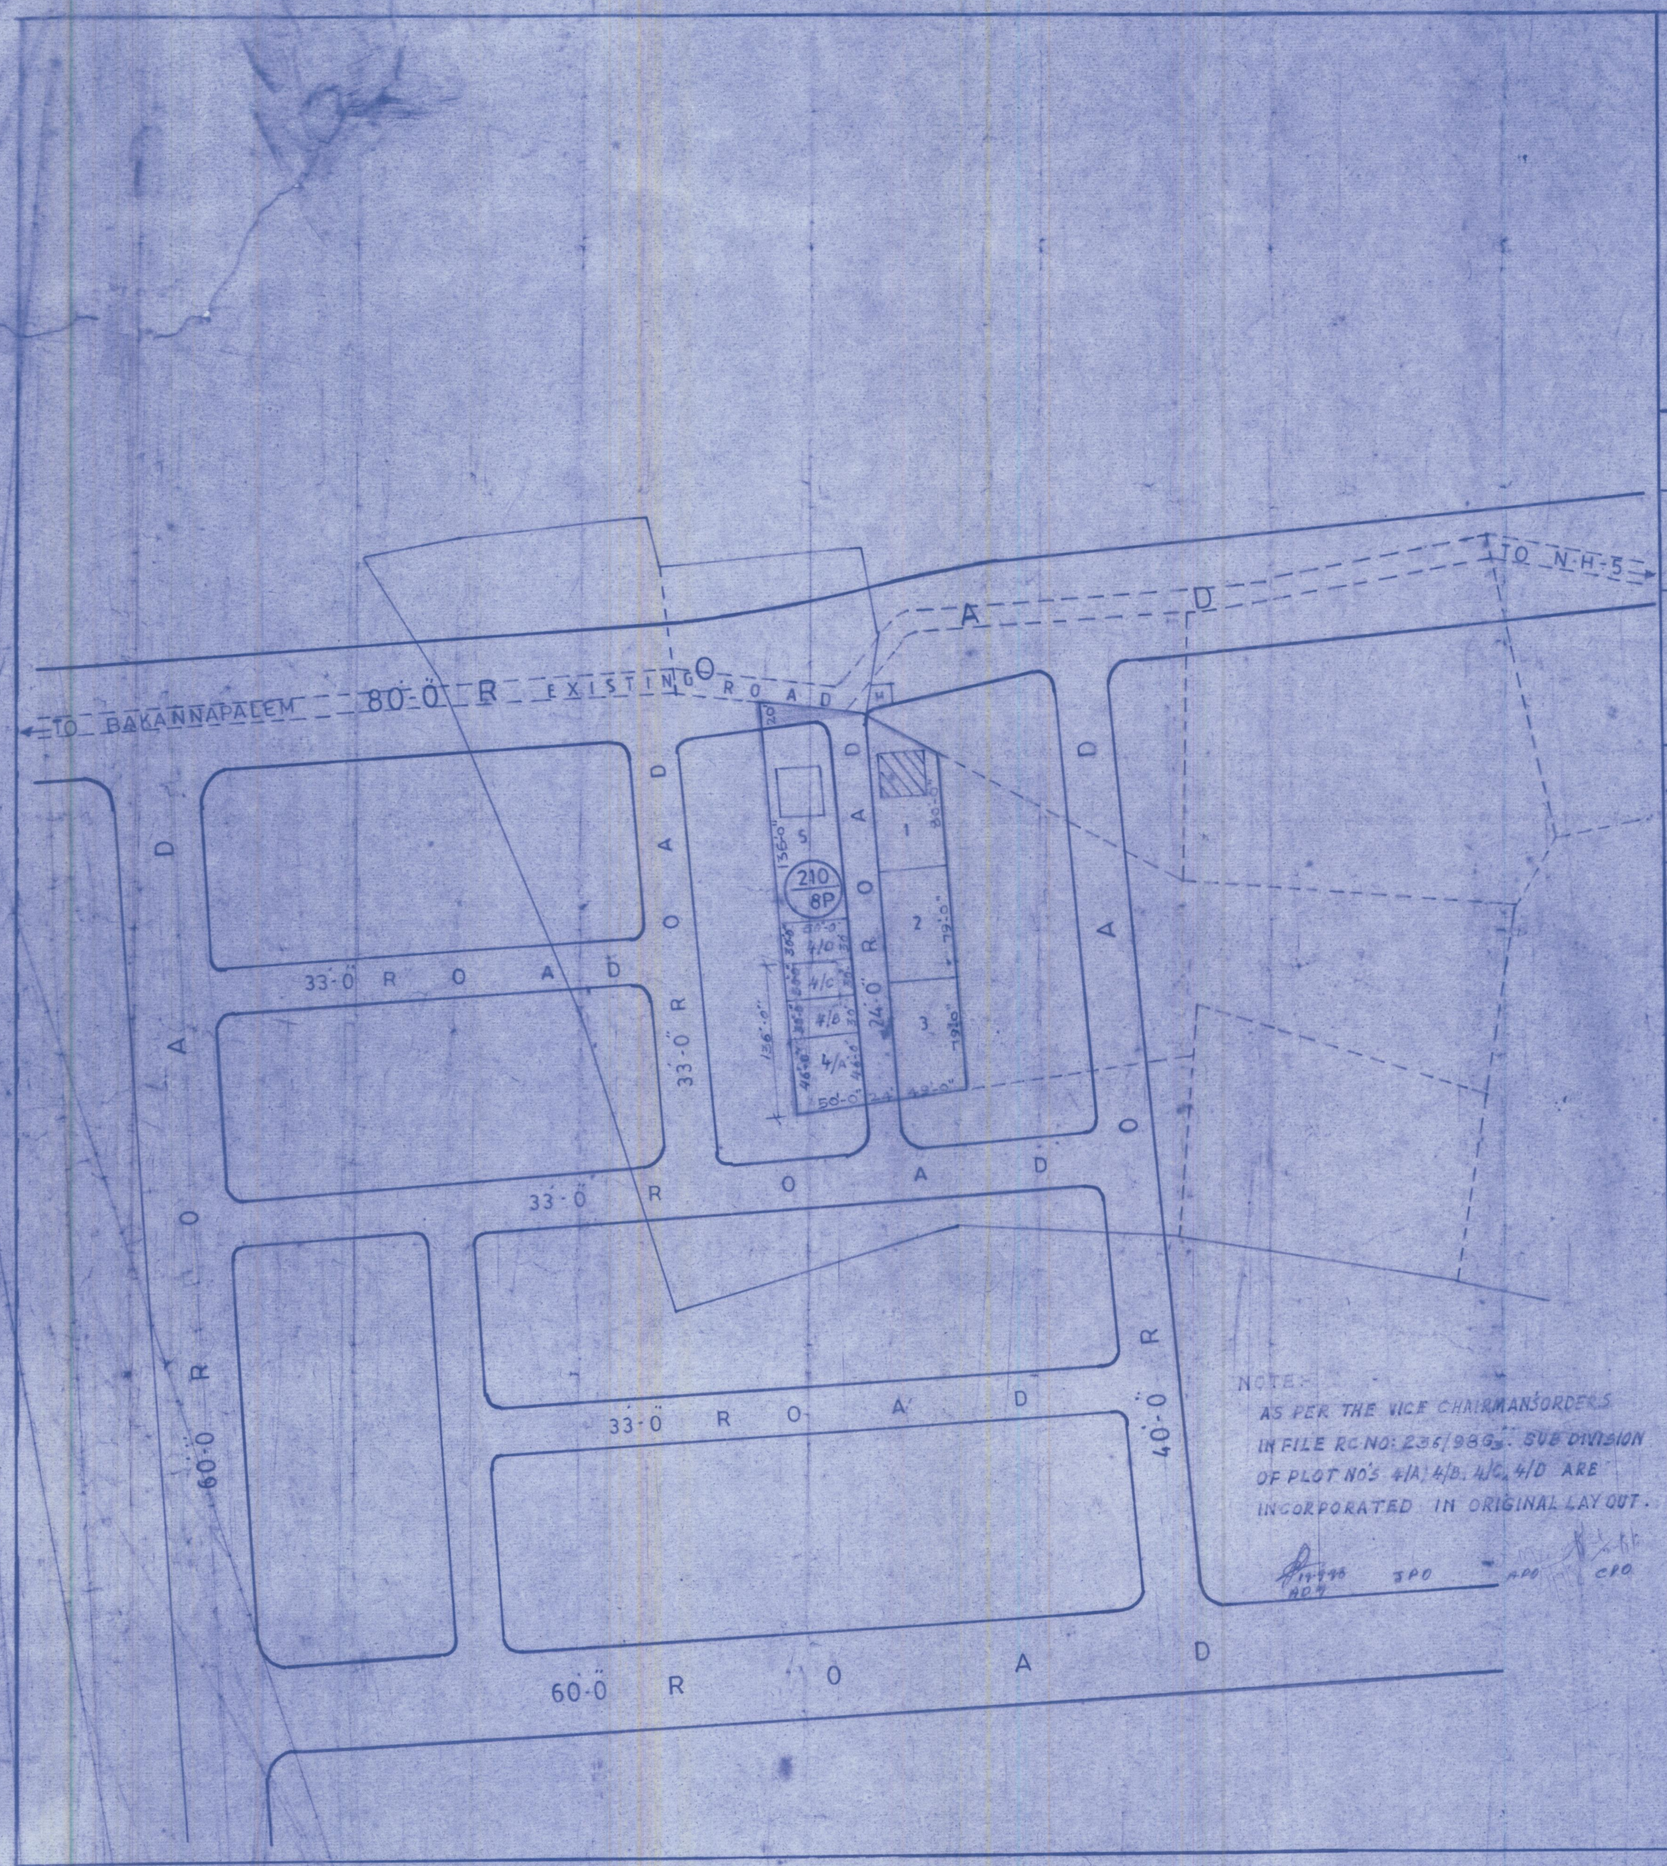

REVISED REGULARISED LAY-OUT IN S.NO.210/8 PART OF MADHURAWADA VILLAGE BELONGS TO SRI Y.V.RAMAN-AIAH AND 4 OTHERS

LAND USE ANALYSIS

SL.NO.	DESCRIPTION	EXTENT AC-CT	PERCENTAGE
1	PLOTTED AREA	0·56	70·89
2	ROADS AREA	0·23	29·11
3	OPENSPACE AREA	-NIL-	-NIL-
TOTAL EXTENT OF LAYOUT		0·79	100·00

LAYOUT BOUNDARY

SL.NO.	SIZE OF PLOTS	NO OF PLOTS
1	50·0 X 138·0	2 NOS
2	49·0 X 79·0 (AVERAGE)	3 NOS

NOTE:- THE PLOTS OWNERS [illegible] PAID MARKET VALUE FOR 10% OPEN [illegible] OF [illegible] FOR AN EXTENT OF 0·079 AC

SCALE : 1=66-0

FILE: RC.NO. 3417/89 G4

RVISED L.P. NO. 36/94

(BLP NO 37/94)

Ch. Ramanaiah 27-4-94
A.D.M

B. Vijayalakshmi 29/4/94
JUNIOR PLANNING OFFICER

ASST PLANNING OFFICER

CHIEF PLANNING OFFICER

VICE CHAIRMAN

VISAKHAPATNAM URBAN DEVELOPMENT AUTHORITY