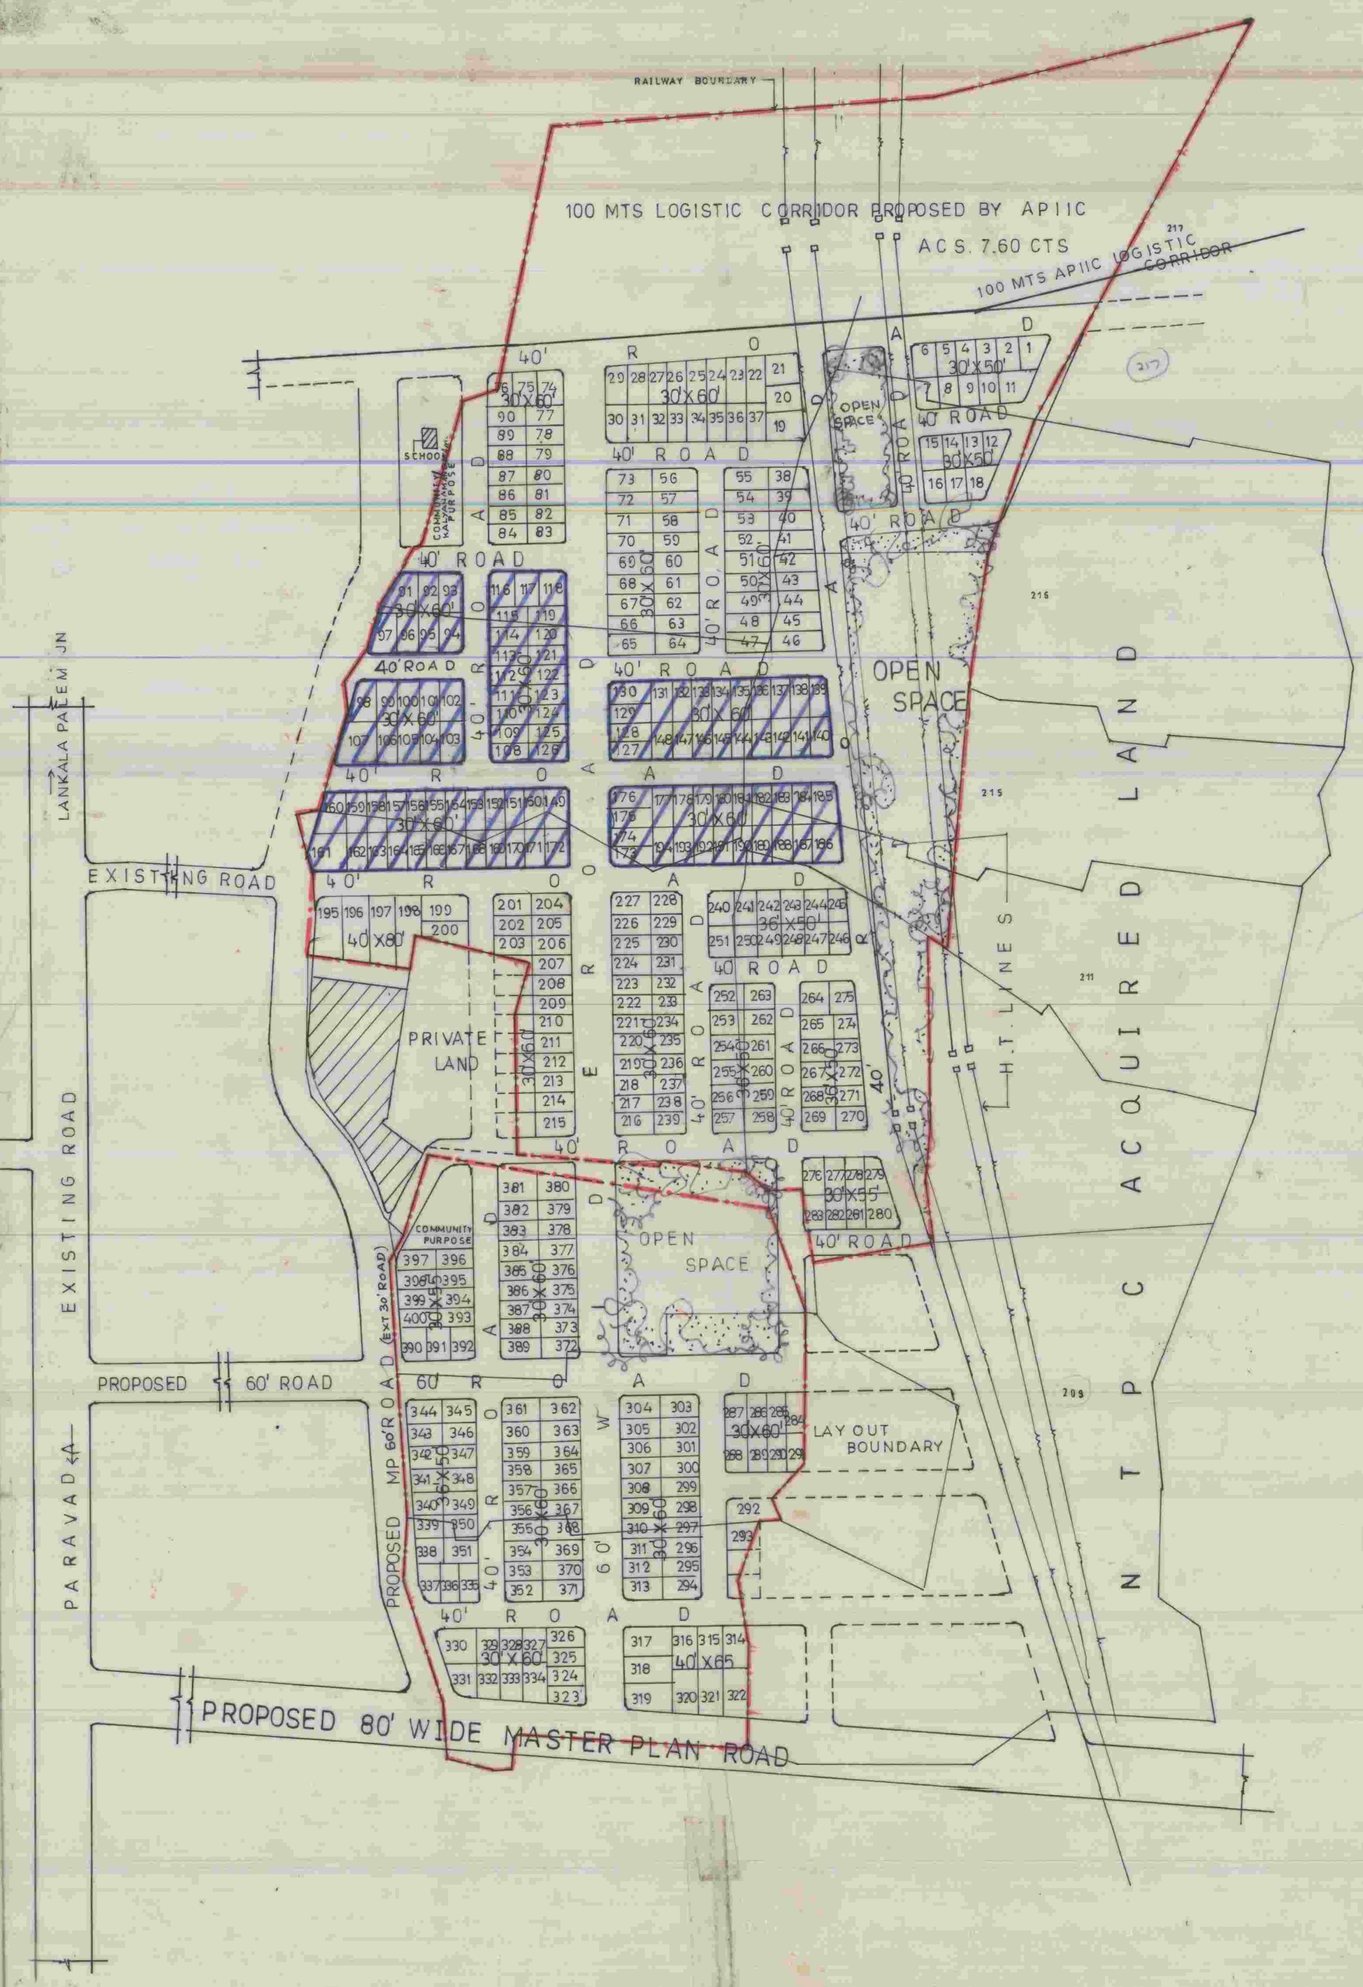

PROPOSED LAY OUT IN S.NO.S 206 P 207 P 208 P 210 P 211 P 213 214 P 215 P 216 P & 217 P. OF LANKELAPALEM (V). PARAVADA MANDAL VISAKHAPATNAM DIST. BELONGS TO RK TOWNSHIP PROMOTERS PVT LTD VSP

LAND USE ANALYSIS

SL.NO	DESCRIPTION	EXTENT ACS-CTS	PERCENTAGE
1	PLOTTED AREA	18.30	51.63%
2	COMMUNITY PUROSE KALYANAMANDAPAM AREA	0.37	
3	ROADS AREA	12.80	35.40%
4	OPEN SPACE AREA	4.69	12.97%
	TOTAL	ACS 36.16CTS	100%

PLOTS DETAILS

SL.NO	SIZE OF PLOT	EXTENT IN 32 YARDS	NO OF PLOTS
1	30' X 50'	167	30 NO'S
2	30' X 55'	183	19 NO'S
3	36' X 50'	200	53 NO'S
4	30' X 60'	200	283 NO'S
5	40' X 65'	289	9 NO'S
6	40' X 80'	356	6 NO'S
	TOTAL NO OF PLOTS		400 NO'S

LAY OUT BOUNDARY

PLOTS MORTIGUAGED WITH VUDA PLOT NOS. 91 TO 194 (104 PLOTS) EXTENT: ACS. 4.59 CTS.

SITE LEFT FOR PROPOSED LOGISTIC CORRIDOR PROPOSED BY APIIC (ACS. 7.60 CTS)

SCALE: 1" = 132'

FILE RC NO 293/02/G1
LP NO 36/04

NORTH

URBAN DEVELOPMENT AUTHORITY
VISAKHAPATNAM

SIGNATURE OF LICENCED SURVEYOR

For R.K. Township Promoters (P) Ltd.
Estate Manager
SIGNATURE OF THE OWNER

15/11/03
S/D MAN

29/11/03
JUNIOR PLANNIG OFFICER

CHIEF URBAN PLANNER

PLANNIG OFFICER

VICE CHAIRMAN