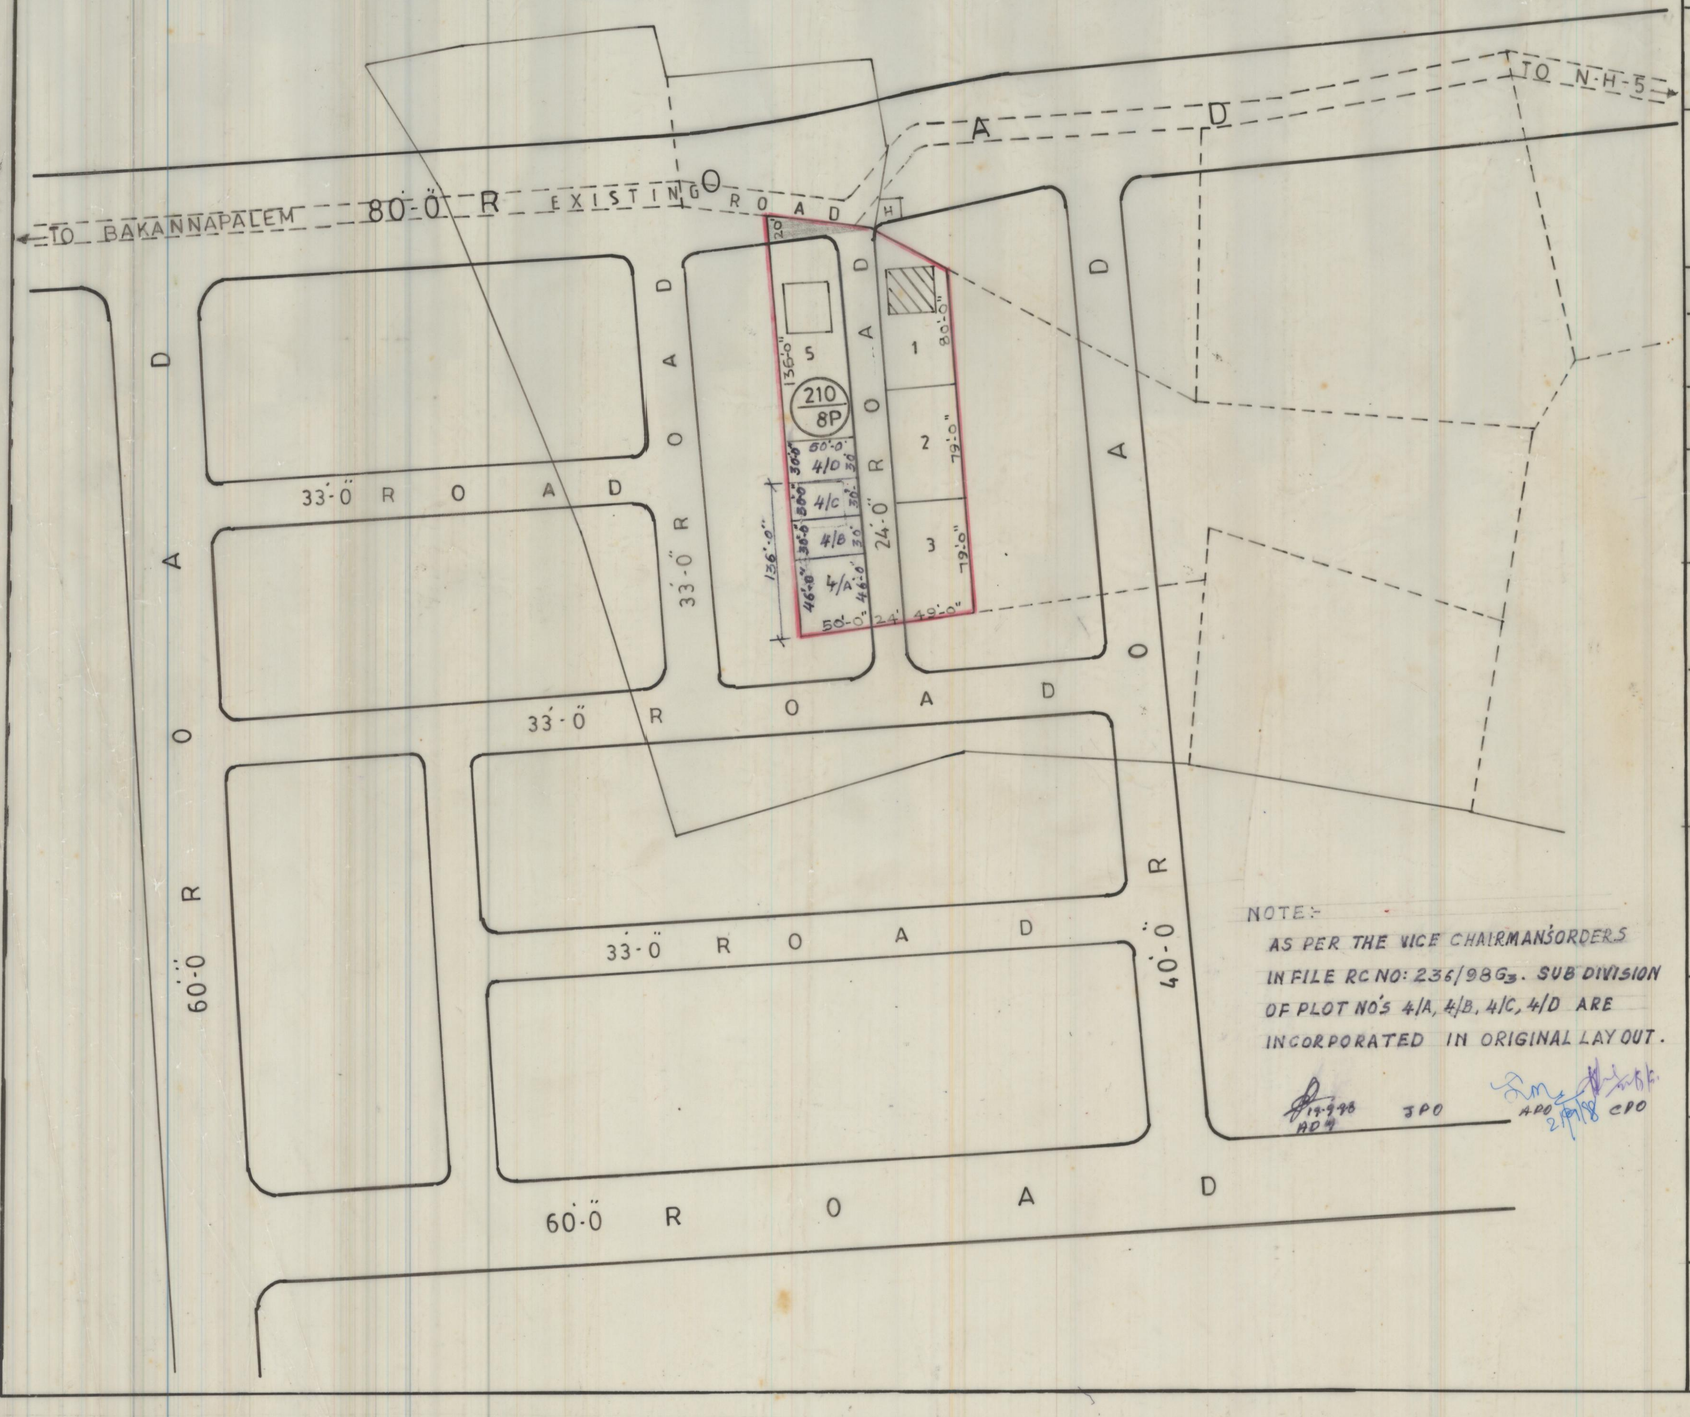

NOTE:-
AS PER THE VICE CHAIRMAN'S ORDERS IN FILE RC NO: 236/98 G3. SUB DIVISION OF PLOT NO'S 4/A, 4/B, 4/C, 4/D ARE INCORPORATED IN ORIGINAL LAY OUT.

19.2.98 AD 3PO APO 27/2/98 CPO

REVISED REGULARISED LAY-OUT IN S.NO.210/8 PART OF MADHURAWADA VILLAGE BELONGS TO SRI Y.V.RAMAN-AIAH AND 4 OTHERS

LAND USE ANALYSIS

SL.NO.	DESCRIPTION	EXTENT AC-CT	PERCENTAGE
1	PLOTTED AREA	0·56	70·89
2	ROADS AREA	0·23	29·11
3	OPENSPACE AREA	-NIL-	-NIL-
TOTAL EXTENT OF LAYOUT		0·79	100·00

LAYOUT BOUNDARY

SL.NO.	SIZE OF PLOTS	NO OF PLOTS
1	50'-0" X 138'-0"	2 NOS
2	49'-0" X 79'-0" (AVERAG[illegible]	3 NOS

NOTE:- THE PLOTS OWNERS H[illegible] PAID MARKET VALUE FOR 10% OPEN S[illegible]CE I.e. FOR AN EXTENT OF 0·079 AC[illegible]

SCALE : 1"=66'-0"
FILE: RC.NO. 3417/89 G4
RVISED. L.P. NO. 36/94
(BLP NO. 37/94)

Ch. Ramanadham
A.D.M 29-4-94

B. Vijayalakshmi 29/4/94
JUNIOR PLANNING OFFICER

[illegible] 30/4/94
ASST PLANNING OFFICER

5/5/94
CHIEF PLANNING OFFICER

18/5/94
VICE CHAIRMAN

VISAKHAPATNAM URBAN DEVELOPMENT AUTHORITY