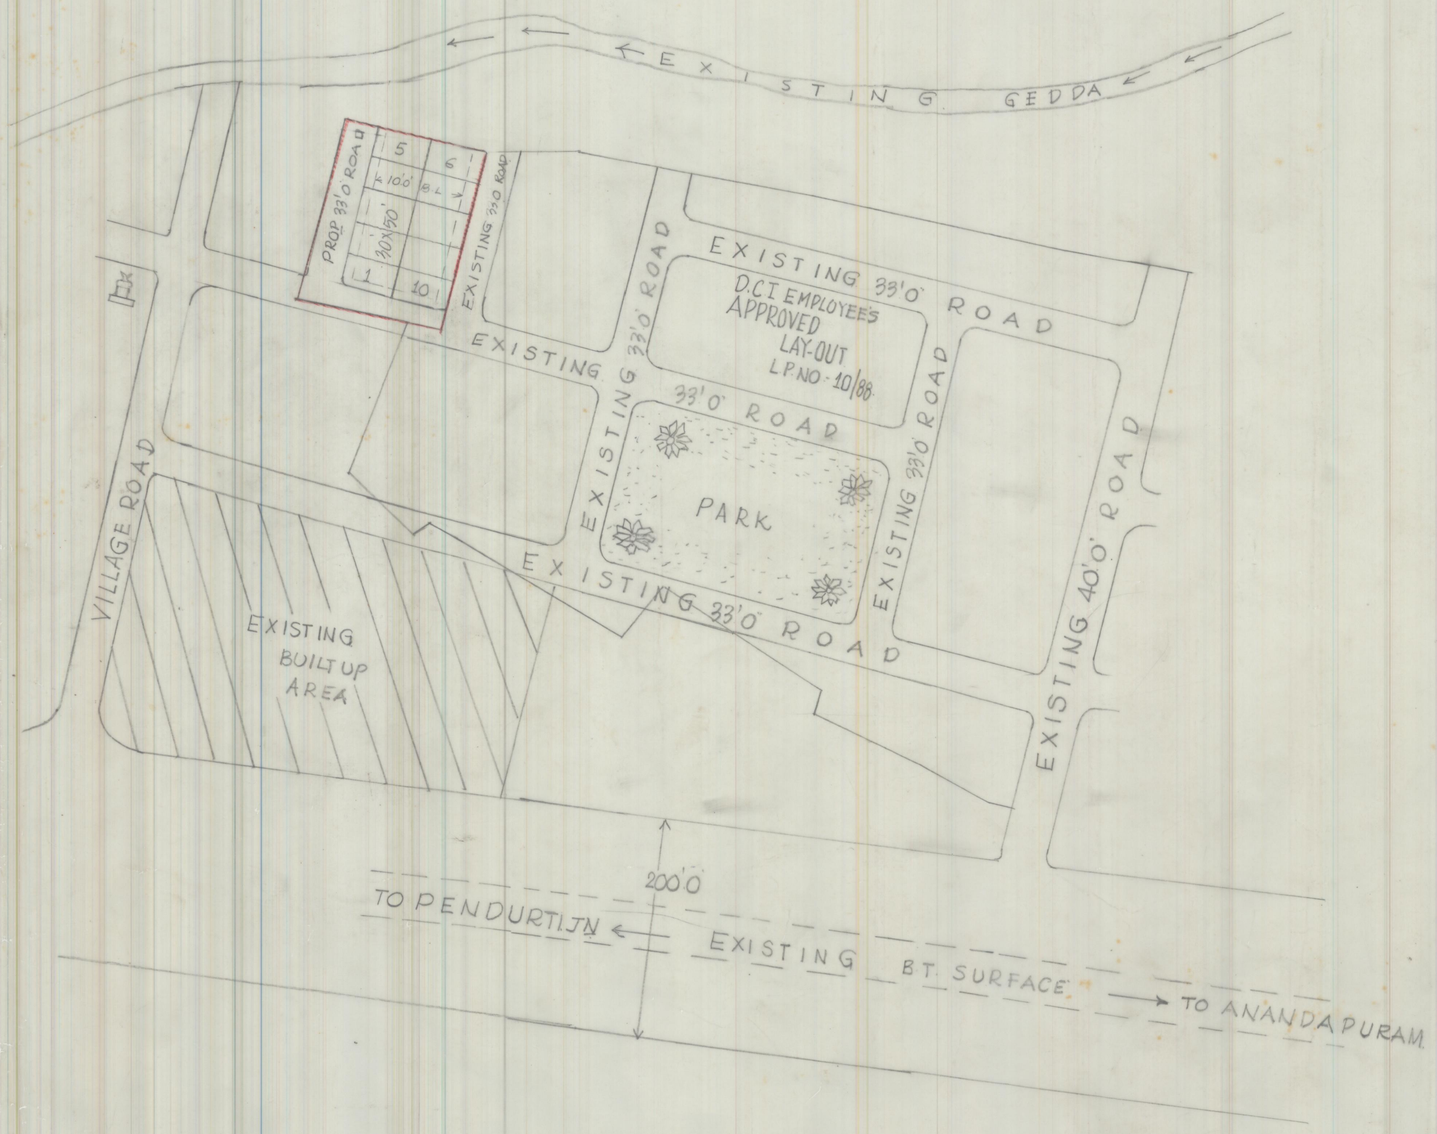

LAY-OUT FOR SNO-194/1&2 OF PENDURTI VILLAGE PENDURTI MANDAL

LAND USE ANALYSIS

SNO	DESCRIPTION	EXTENT AC.	PERCENTAGE
1	TOTAL EXTENT	0.52 AC	
2	PLOTTED AREA	0.35 AC	67.30%
3	ROADS AREA	0.17 AC	32.70%
4	OPEN SPACE	—	—
	TOTAL	0.52 AC	100.00%

LAY-OUT BOUNDARY

PLOT SIZE 30'X50', NO OF PLOTS 10 Nos

EXTENT OF EACH PLOT 167 SQ/yds

SCALE 1:66'0

FILE RC NO. 1604/1996
L.P. NO 37/94
V.U.D.A. R.C. NO. 8/97 Dt 26-2-98

T.P.S 6/12

J.P.O. 6.12.93

CHIEF PLANNING OFFICER.

ASST. PLANNING OFFICER

PLANNING OFFICER. 06/12/93

VICE CHAIRMAN 11/7/94

URBAN DEVELOPMENT AUTHORITY VISAKHAPATNAM